

RECEIVED

AUG 11 1995

BUILDING DEPARTMENT

I hereby certify Construction does not require removal or relocation of trees.


By NEWMAN S. WILSON

Trees on the site, if any, will be protected in accordance with provisions of City Ordinance 1883.

Date 8-11-95

By NEWMAN S. WILSON

NOTE: MAX HT ABOVE GRADE @ 2'-0"

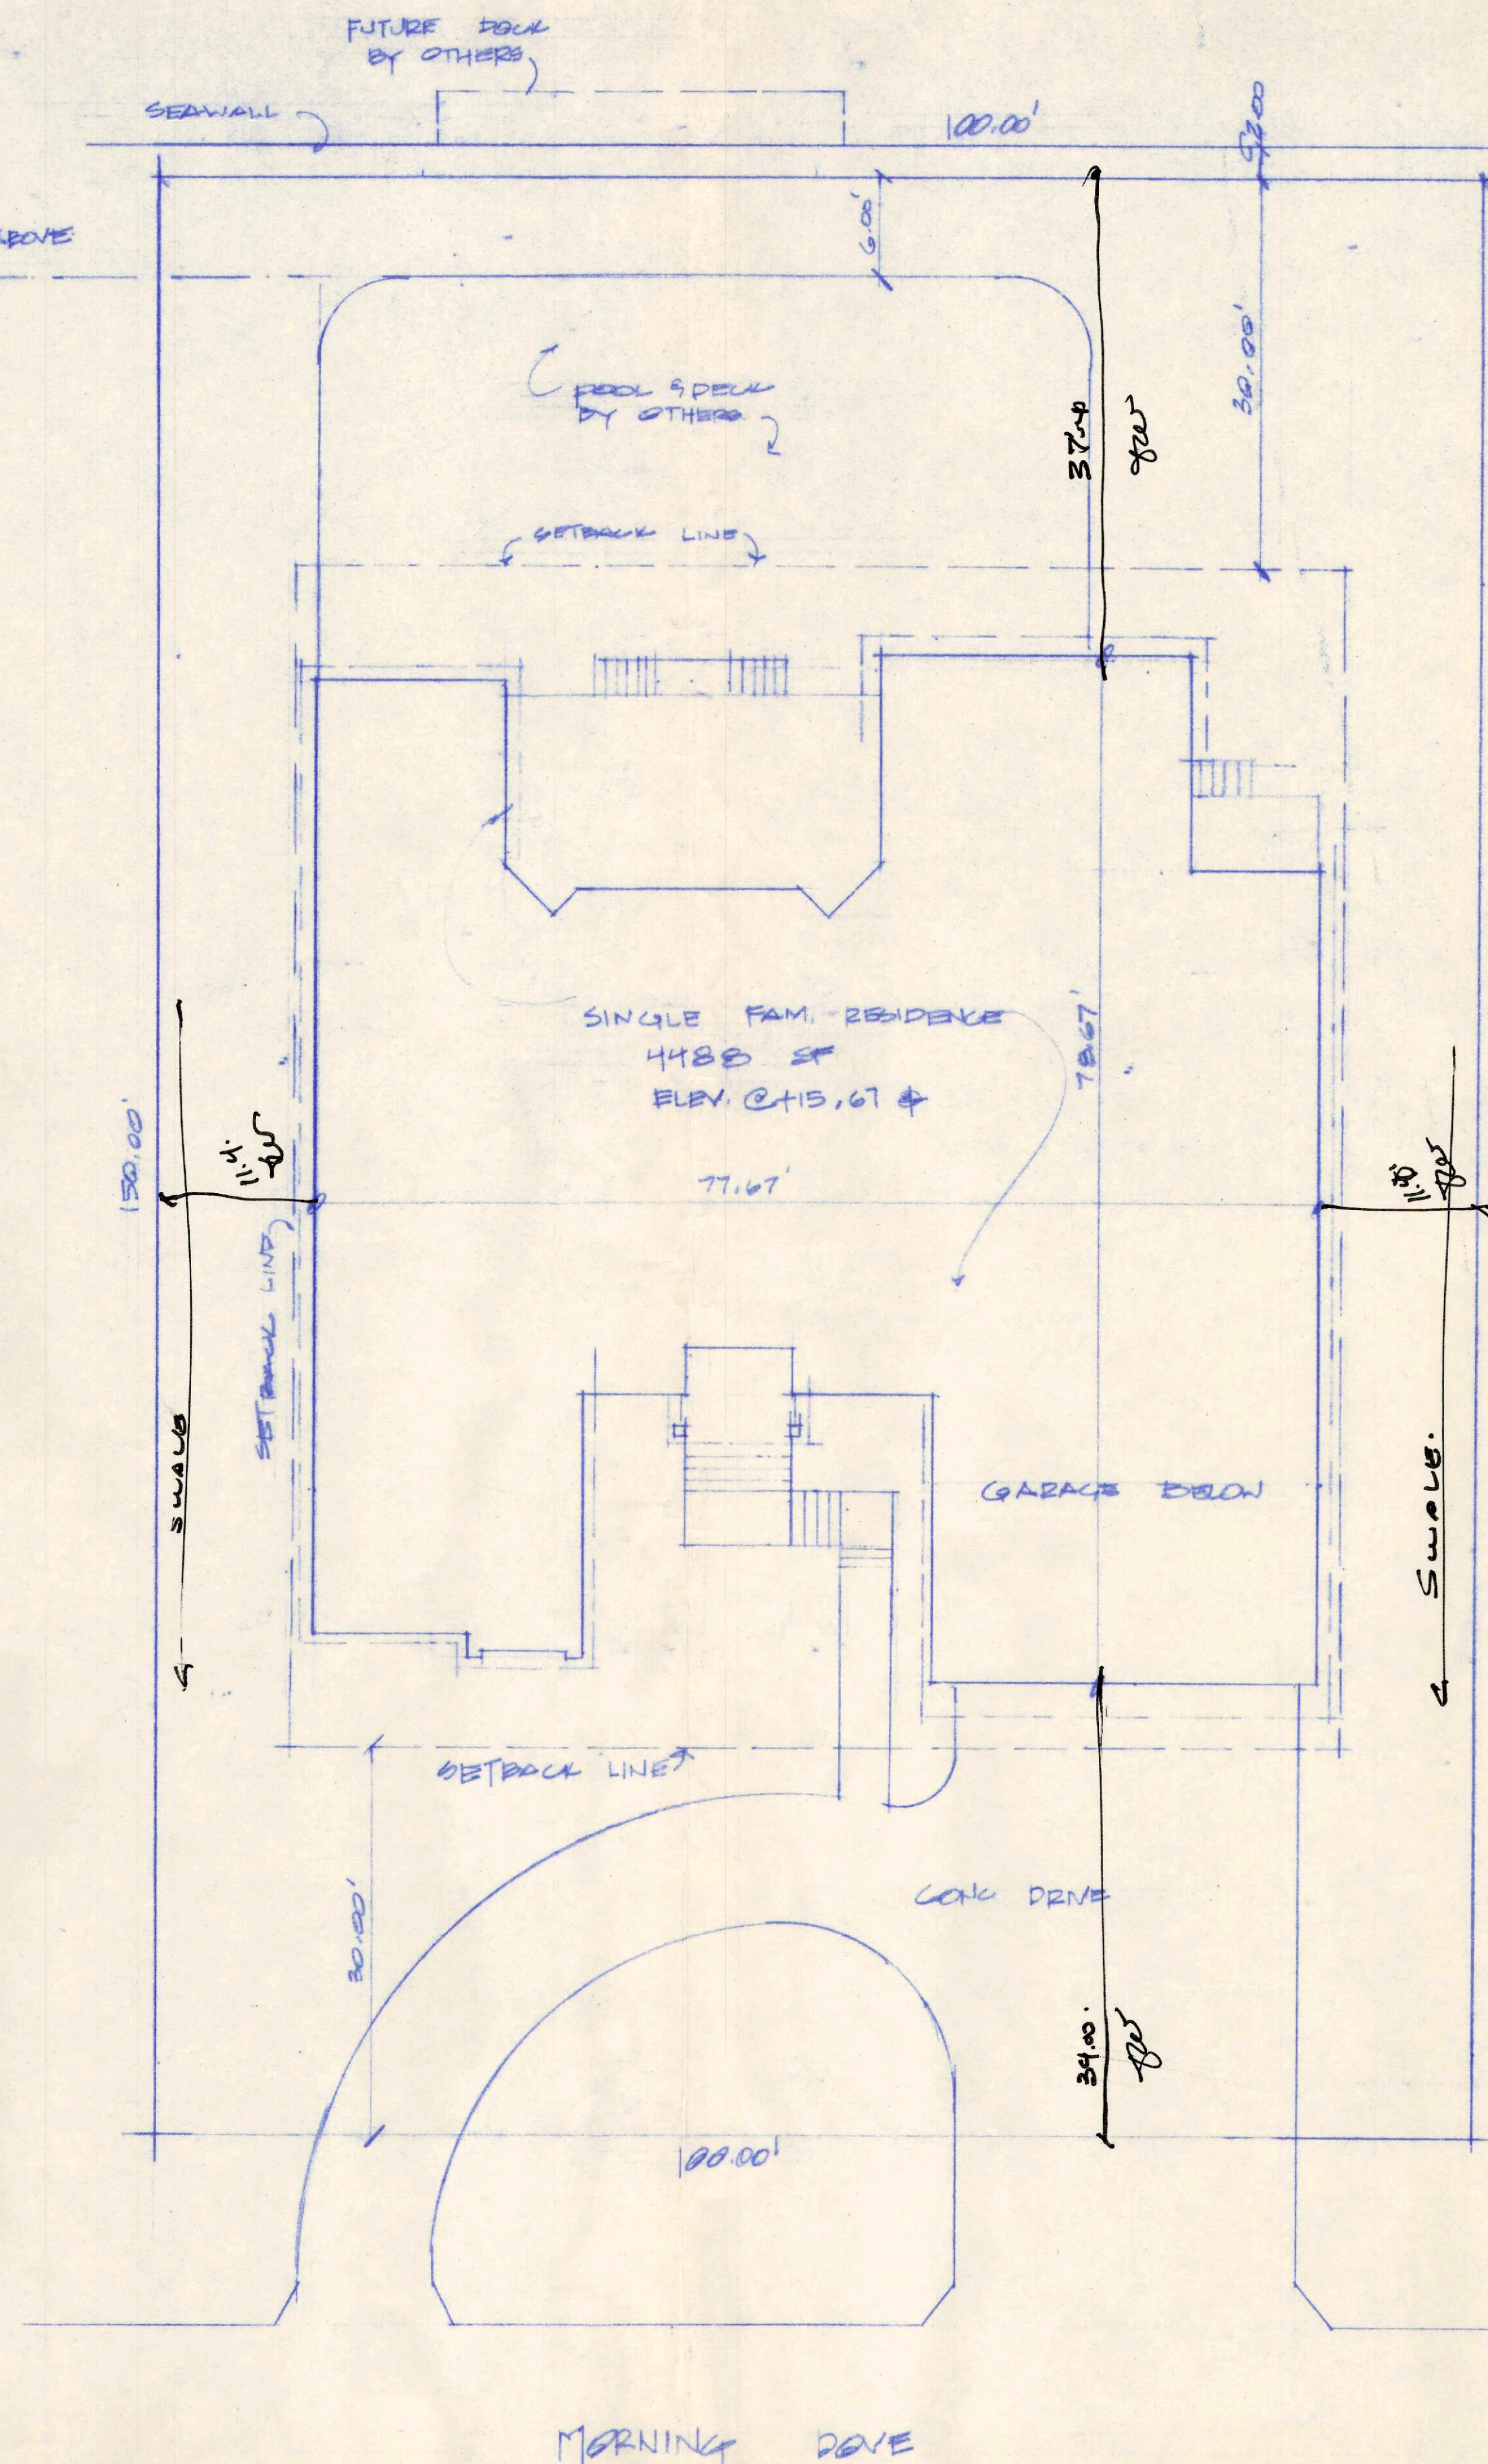

N

LOT 27
BLK 27
SUBD 212A WET
CITY OF SARASOTA

8-23-95 REVIEWED BY [Signature]
CITY OF SARASOTA BUILDING DEPT.
PERMIT APPROVAL IS CONDITIONED ON
FULL COMPLIANCE WHEN FIELD
INSPECTED, WITH ALL PROVISIONS OF
THE CODES OF THE CITY OF SARASOTA
AND ALL OTHER APPLICABLE CODES.
ALL BUILDING, A/C MECHANICAL,
PLUMBING, AND ELECTRICAL INSTAL-
LATIONS SHALL BE MADE BY LICENSED
CONTRACTORS AND/OR RESIDENTIAL
HOMEOWNERS.

PERMITTED BY 88486
DATE 8/11/95 A/C [Signature]
ROOF [Signature]

IMPACT
FEES
DUE

"APPROVED FOR ZONING
BY W DATE 8.16.95

FLOOD ZONE


SINGLE FAMILY DWELLINGS AND DUPLEXES
SHALL BE POSTED WITH NUMBERS AT LEAST
FOUR (4) INCHES IN SIZE. SAID NUMBERS
ARE TO BE CLEARLY VISIBLE FROM THE
ADJACENT PUBLIC RIGHT-OF-WAY.

REVISIONS	BY

MUNTER RES

SITE PLAN


DRAWN
CHECKED
DATE
SCALE
JOB NO.
SHEET
1
OF SHEETS

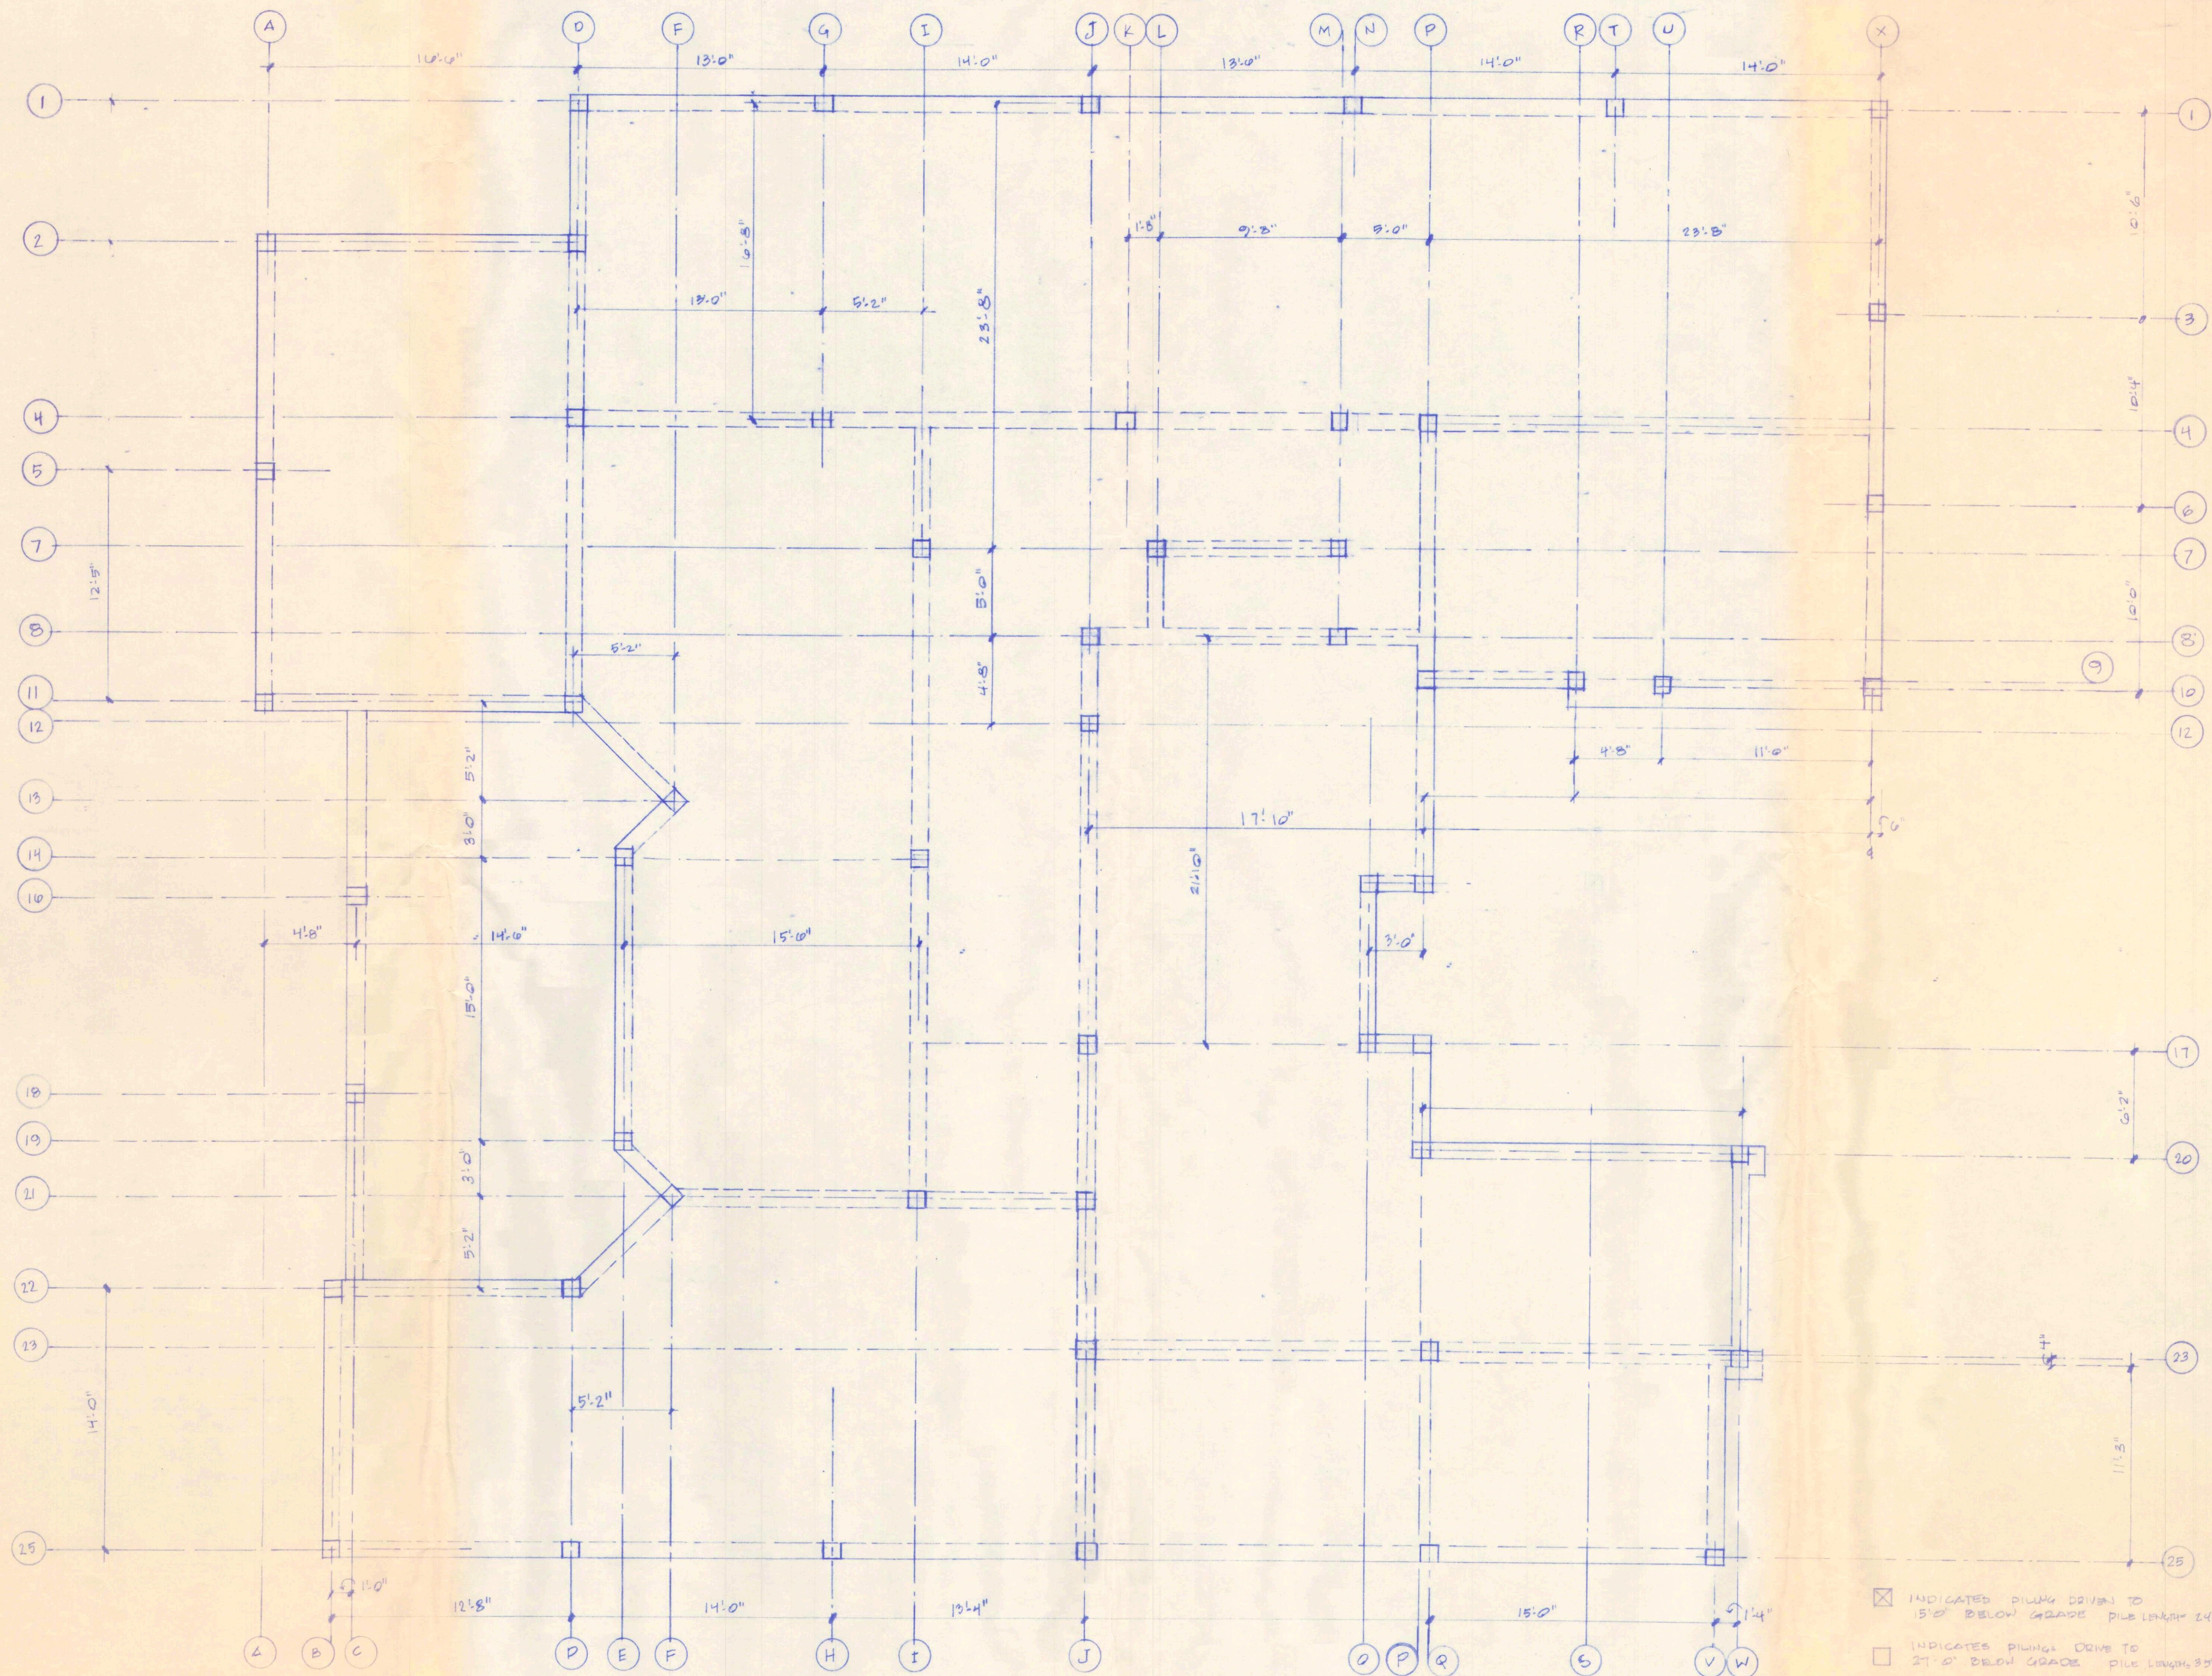[illegible]

JOHN COLE STREET ENGLAND

DRAWN
CHECKED
DATE
SCALE
JOB NO.
SHEET

SHEET 9

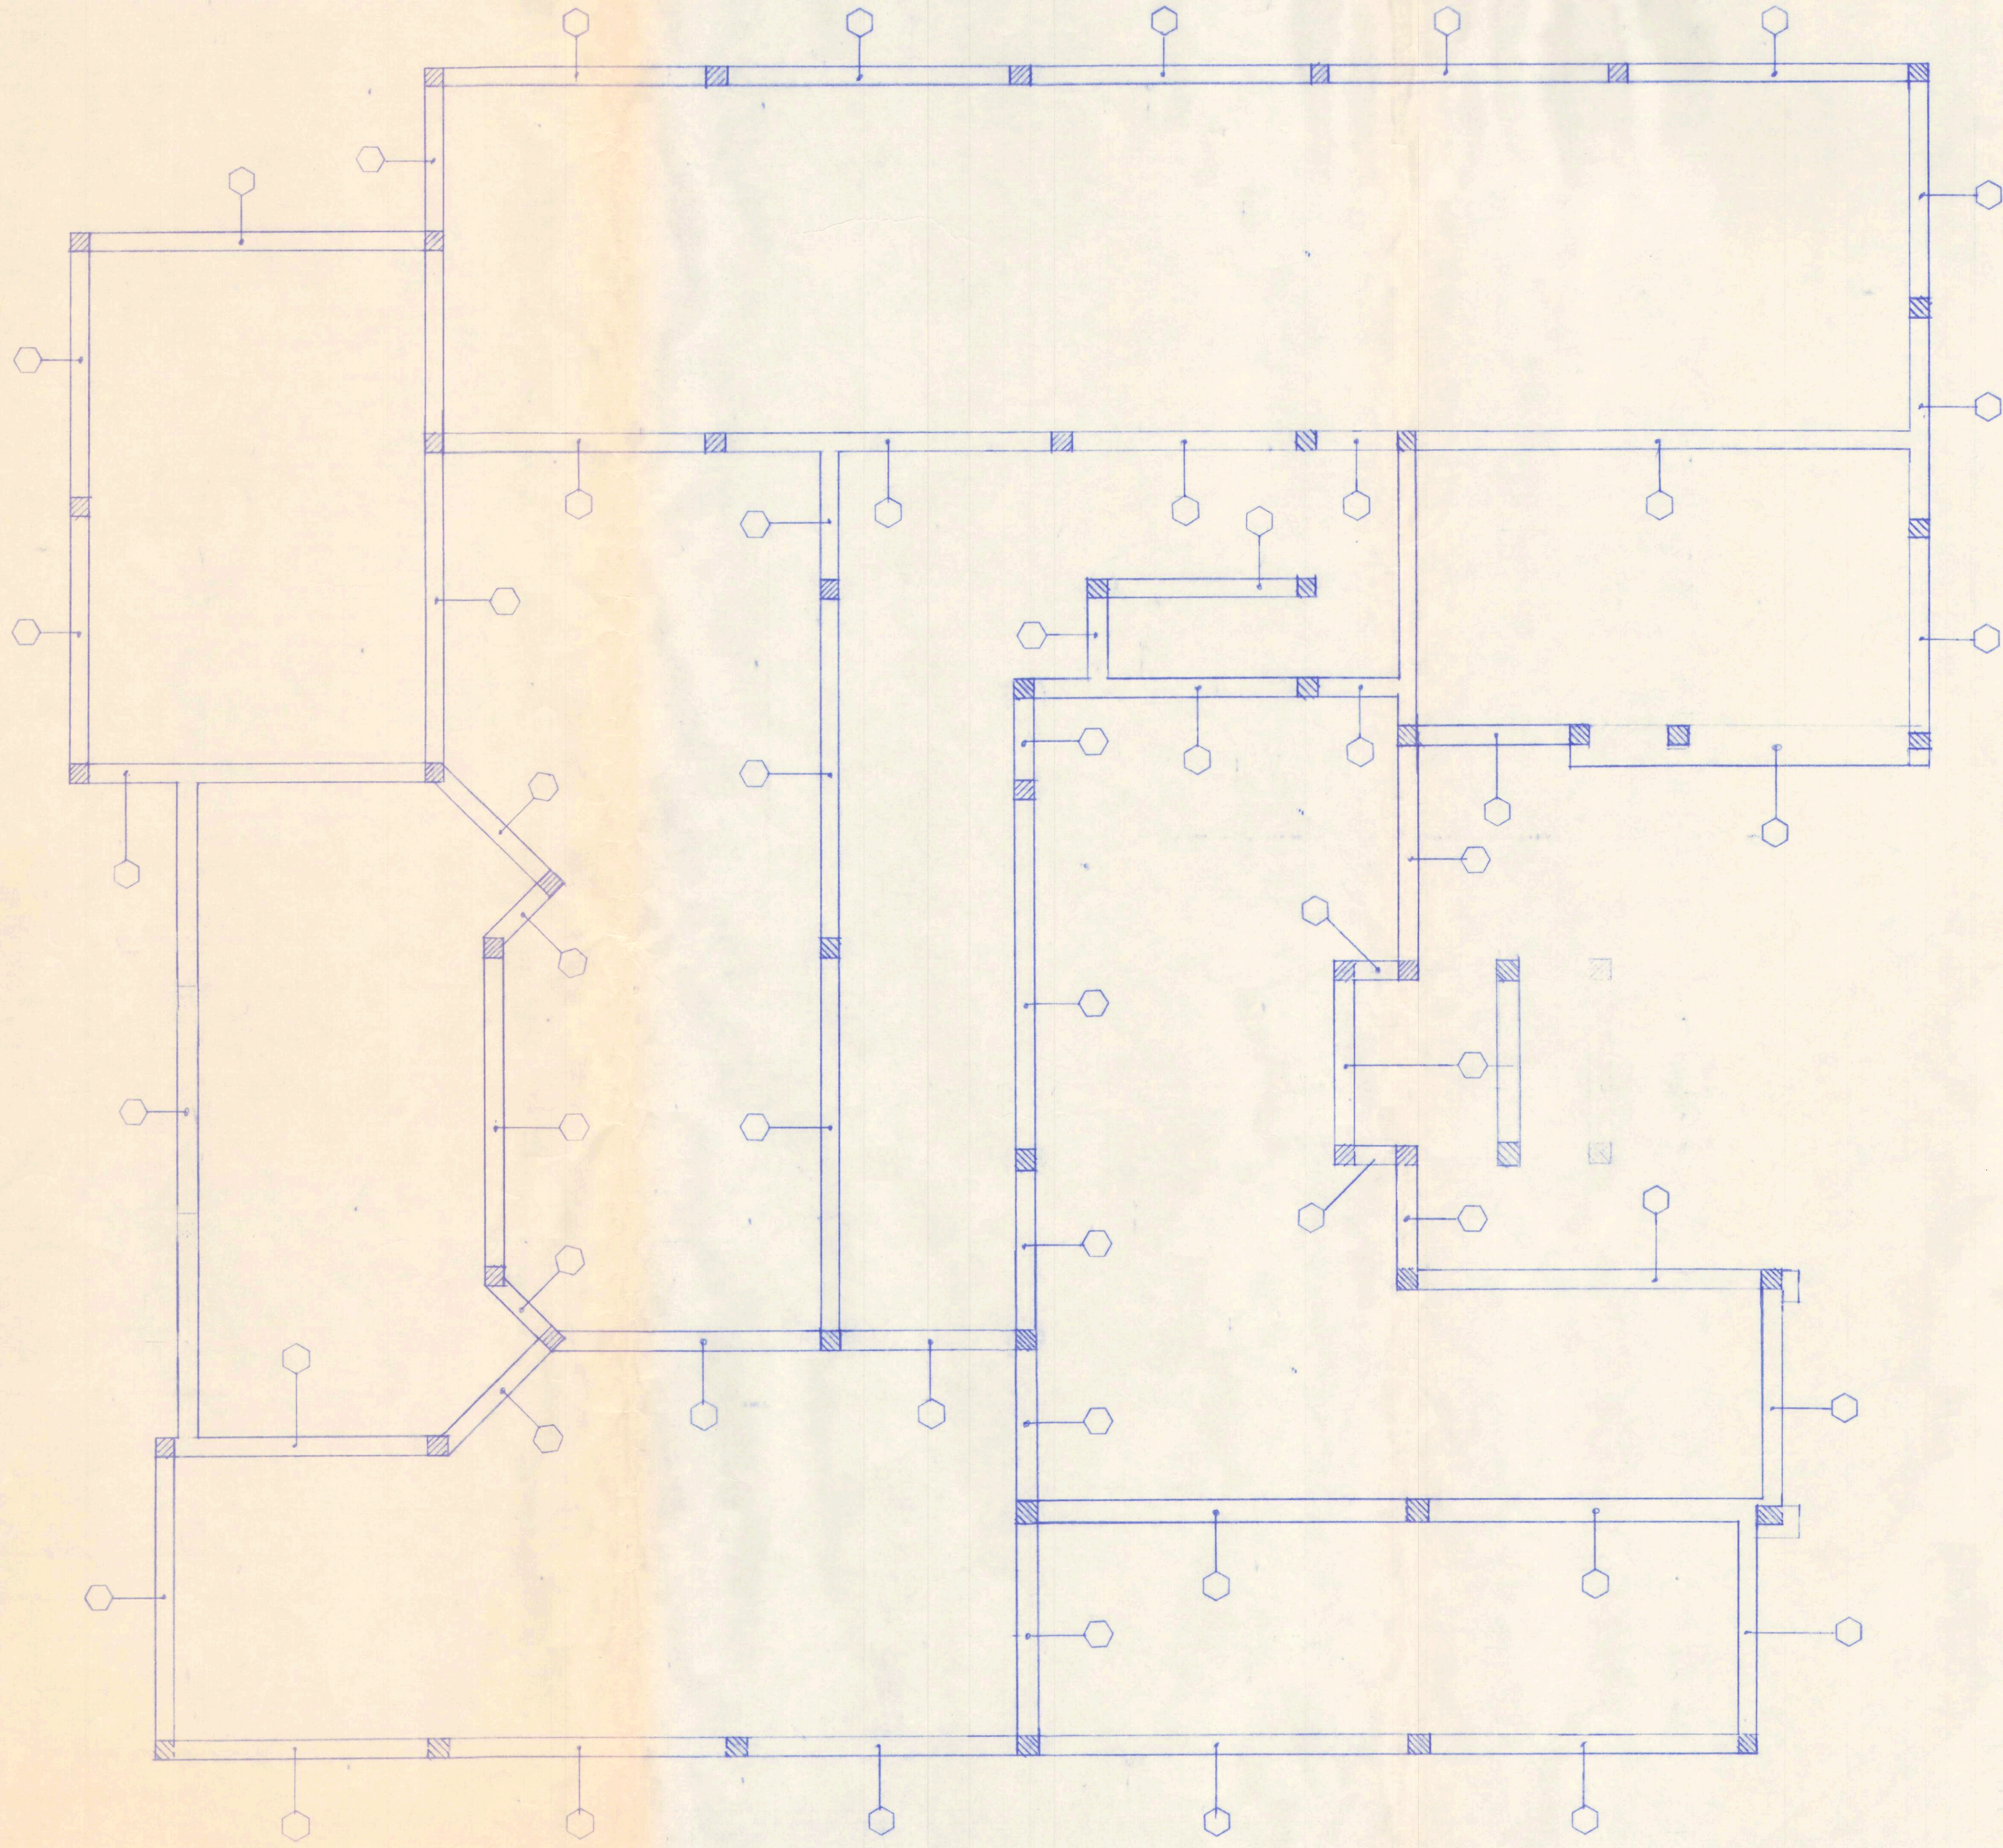


FOUNDATION PLAN / GRADE BM

JOHN COLE STRUT ENGINEER

MINTER RES

REVISIONS	BY


DRAWN
CHECKED
DATE
SCALE
JOB NO.
SHEET
3
OF SHEETS

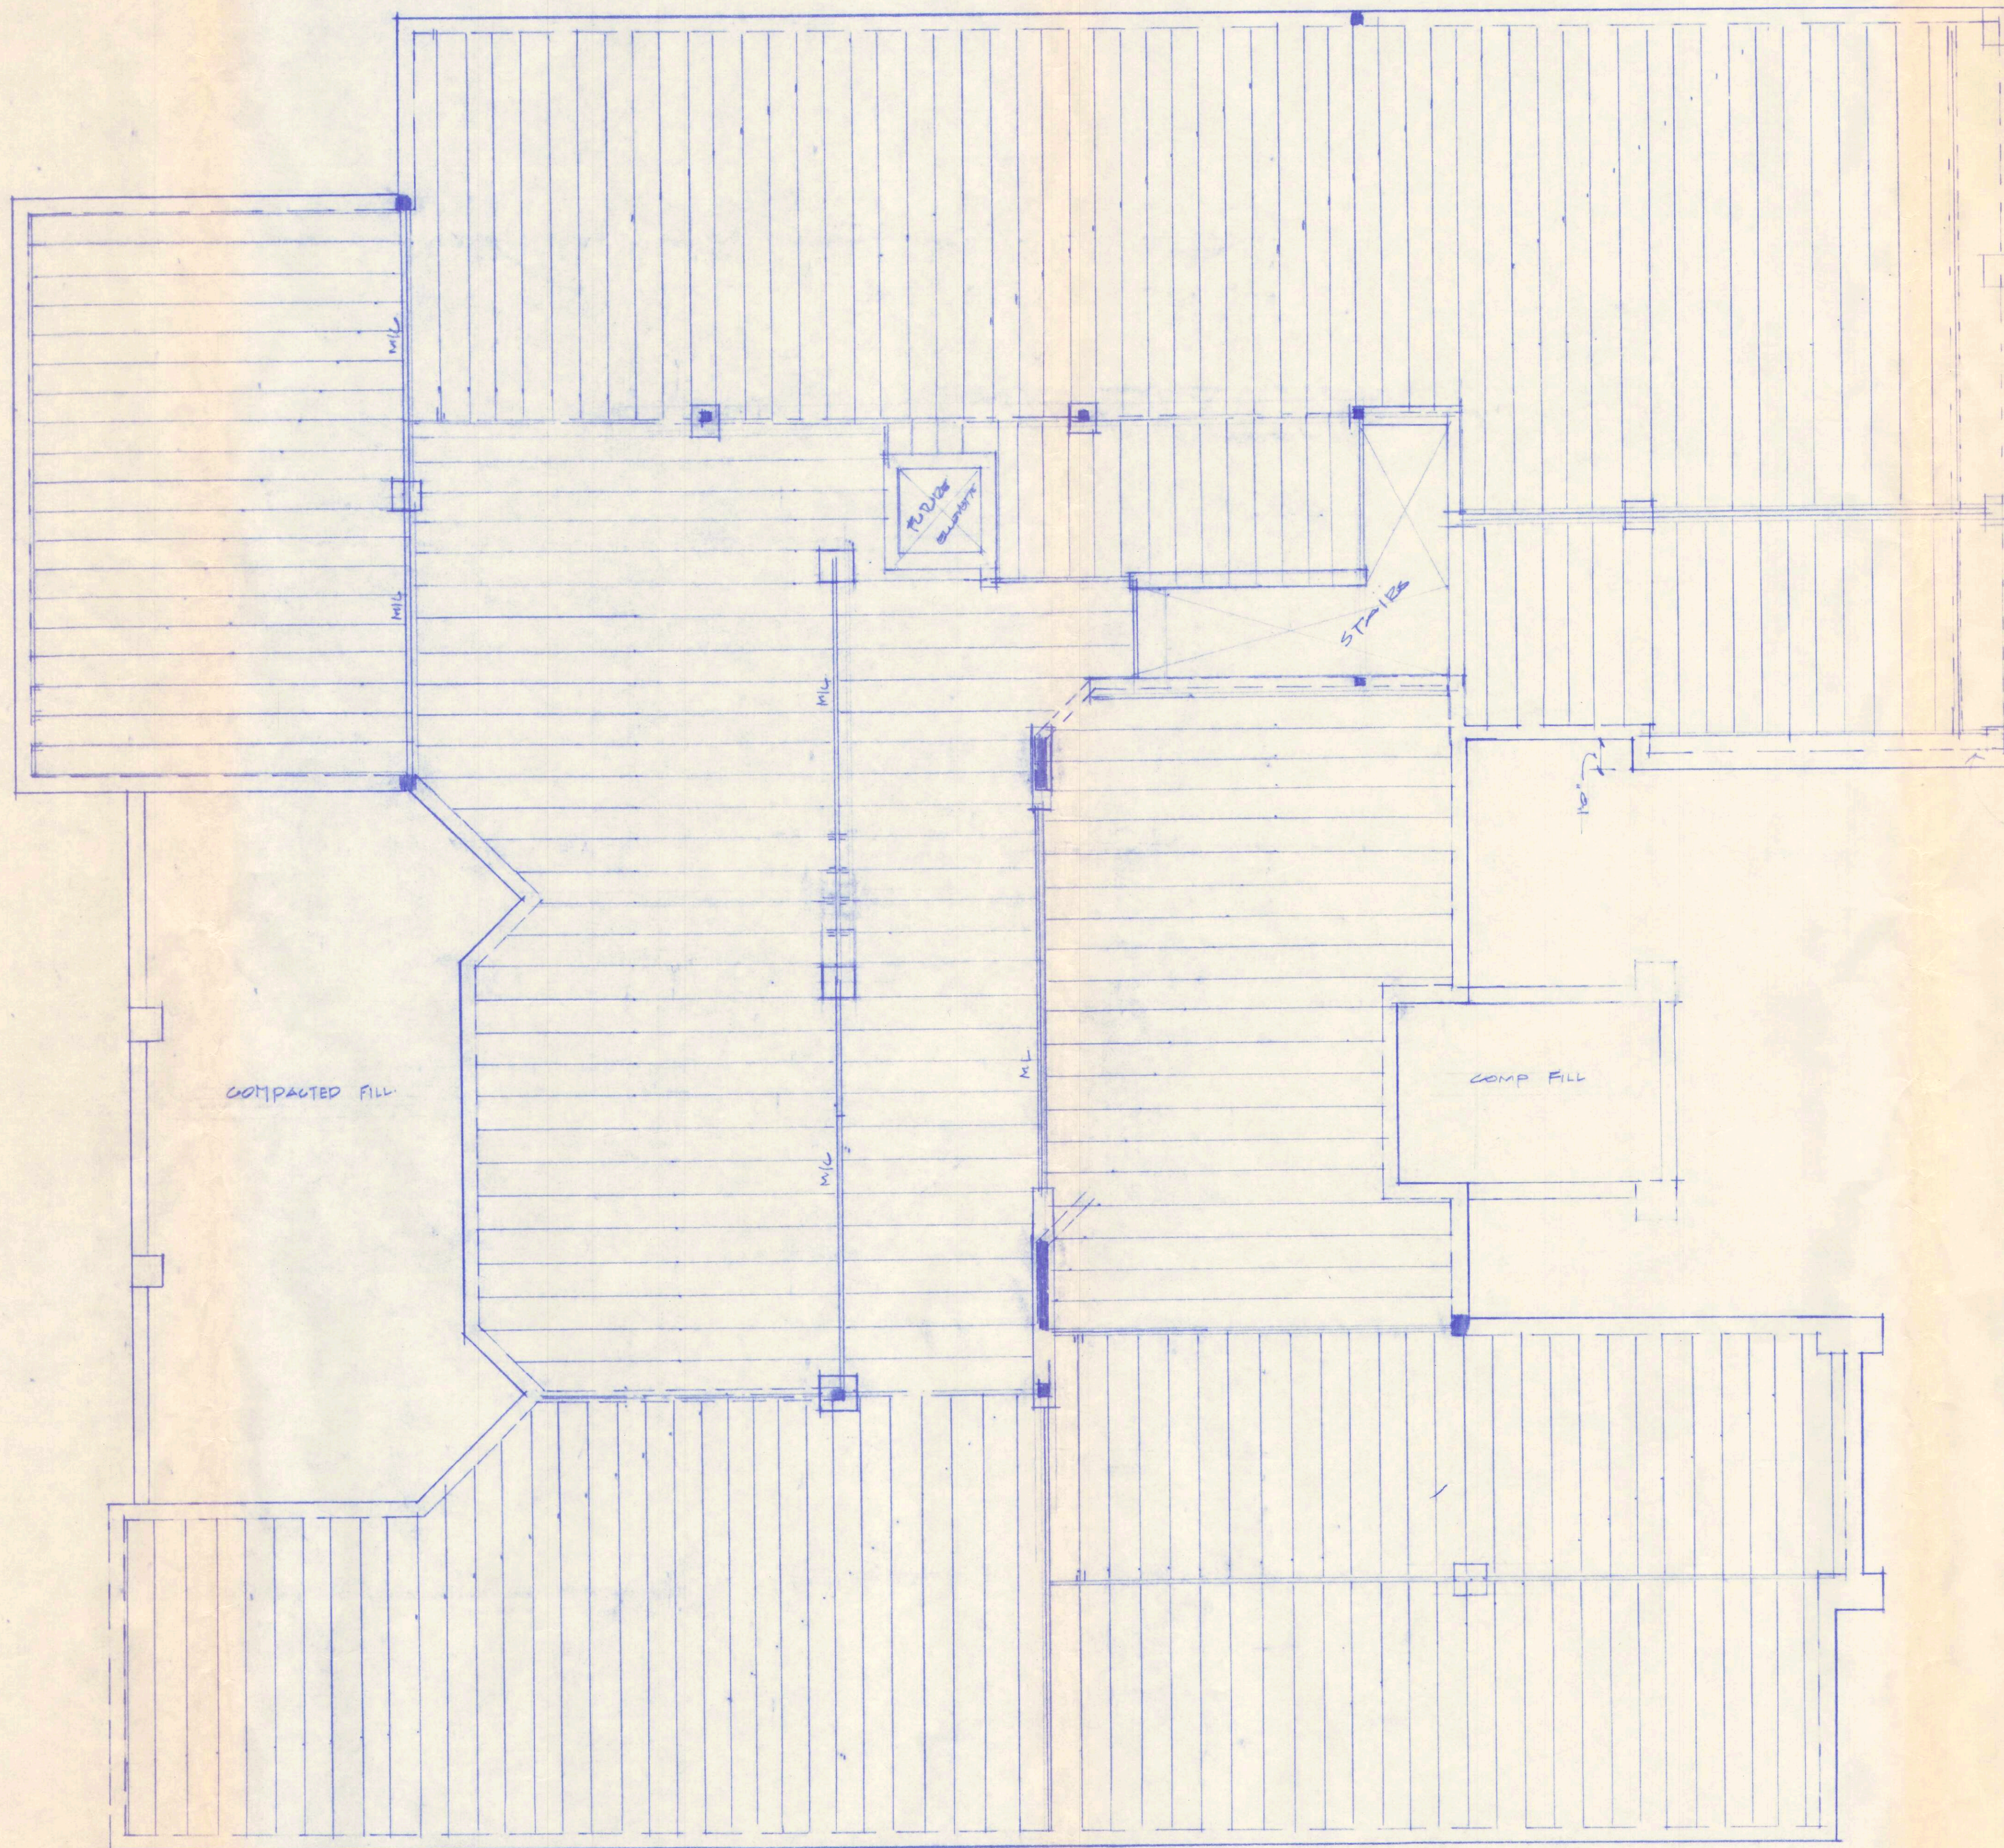


NOTE LINE UP
OFFSET FOR RM WORK

JOIST 16" TJI 16' OC UNLESS NOTED
35 SERIES
NEED TO ALLOW FOR MA

JOIST LAYOUT

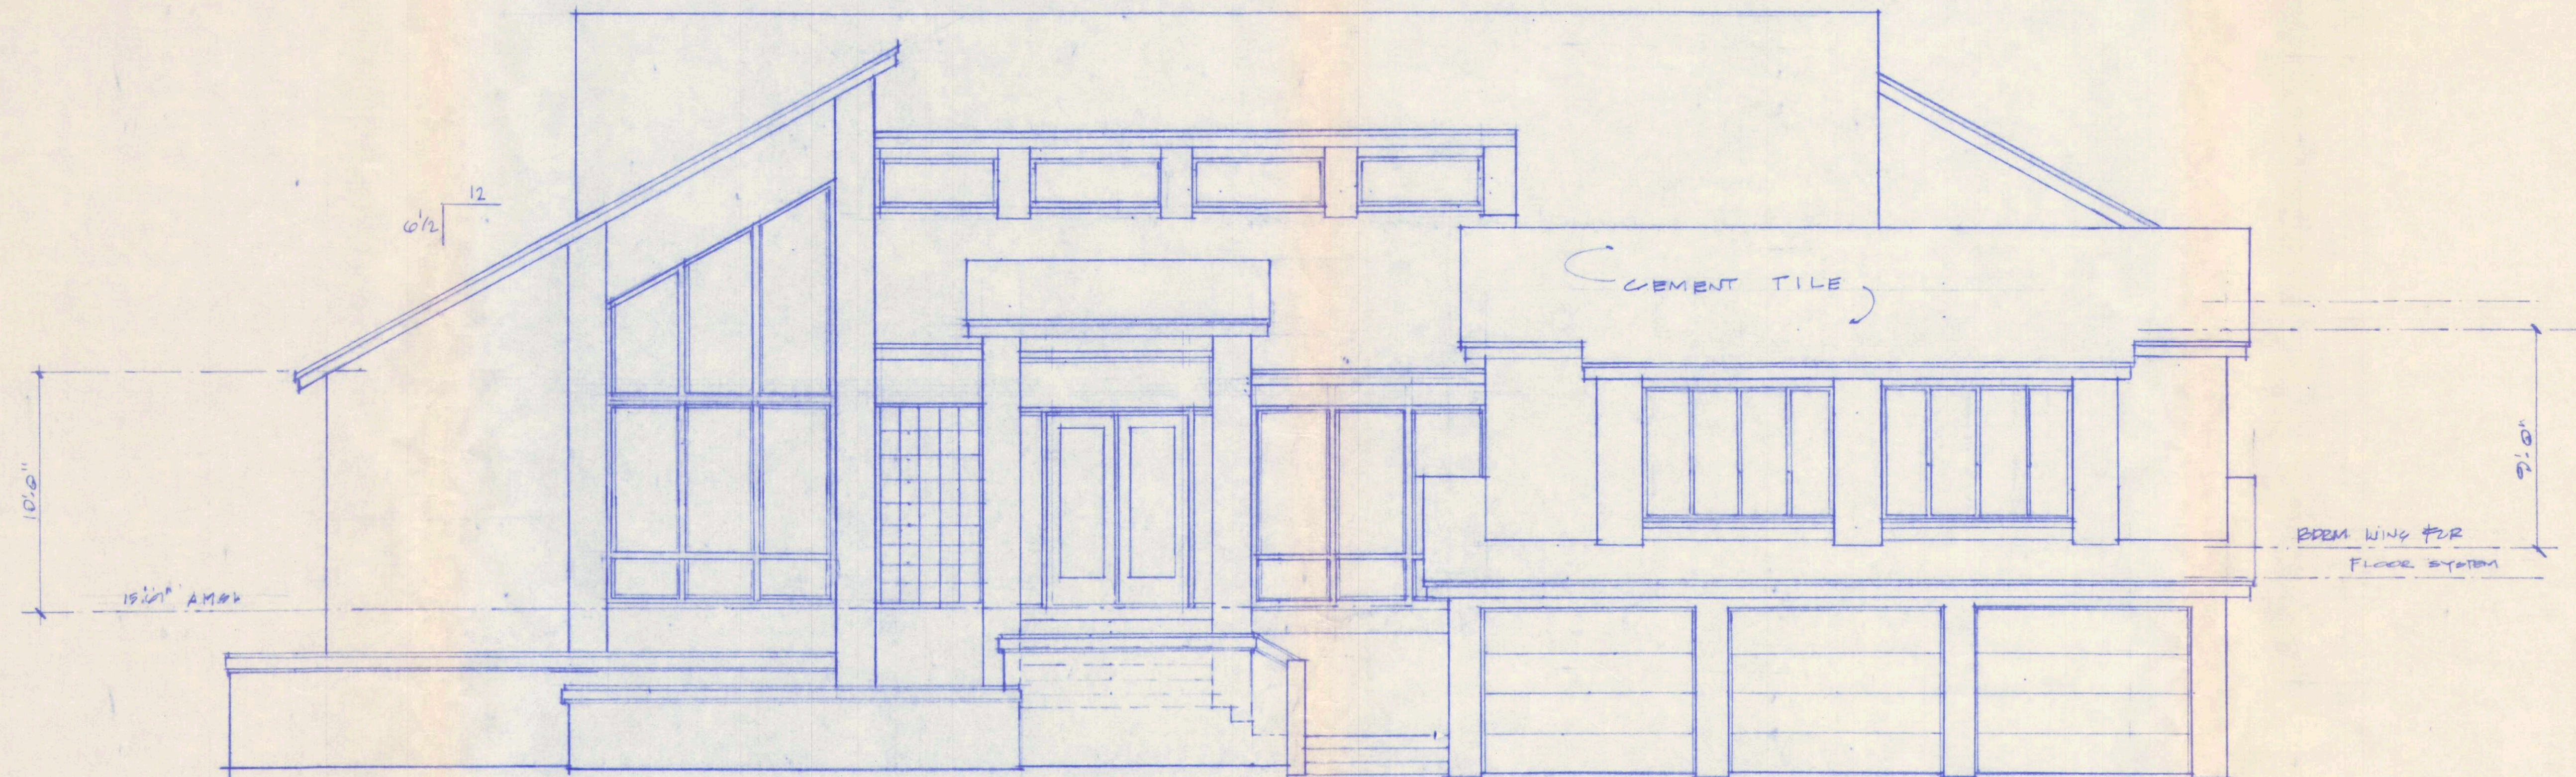

FRONT ELEVATION

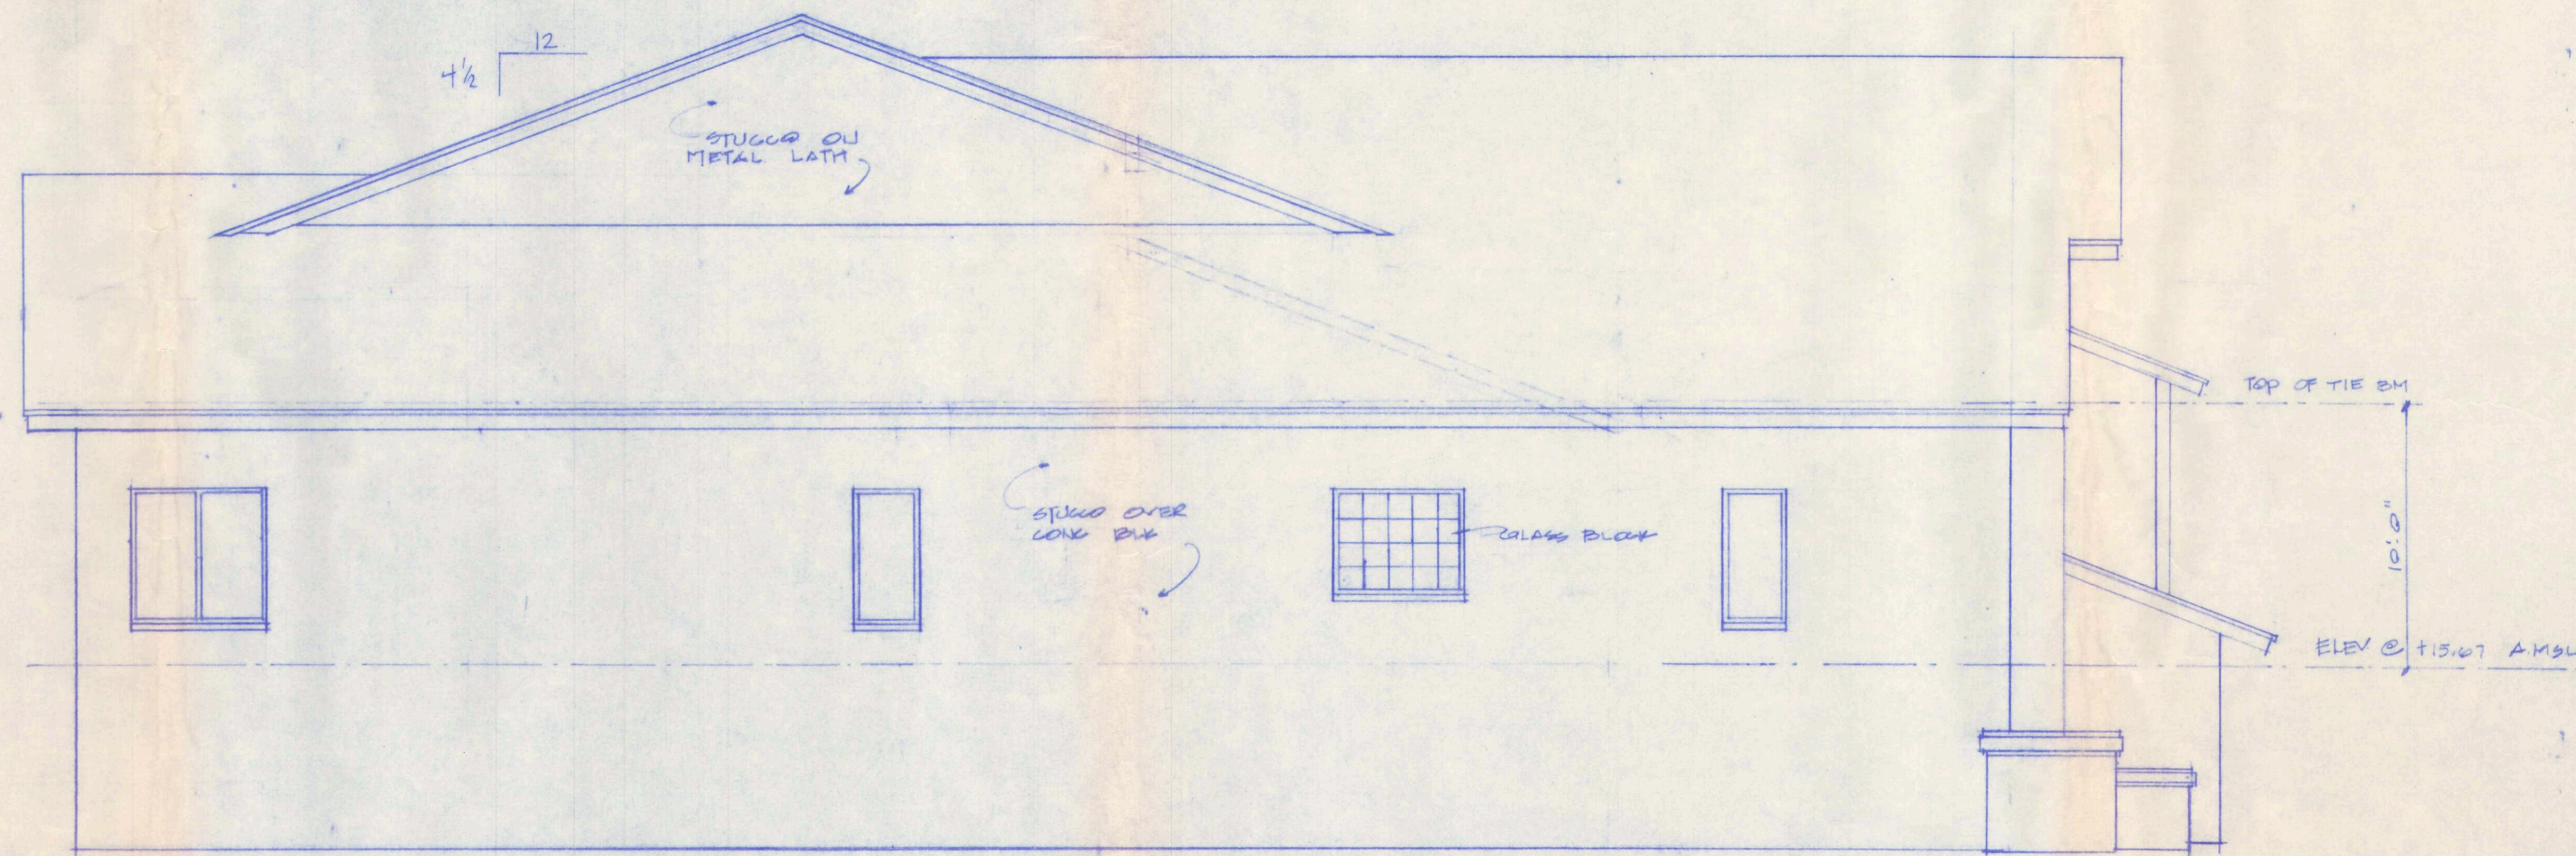

LEFT ELEVATION


REVISIONS	BY

MUNTER RESIDENCE


ELEVATIONS

DRAWN
CHECKED
DATE
SCALE
JOB NO.
SHEET
7
OF SHEETS

REVISIONS	BY

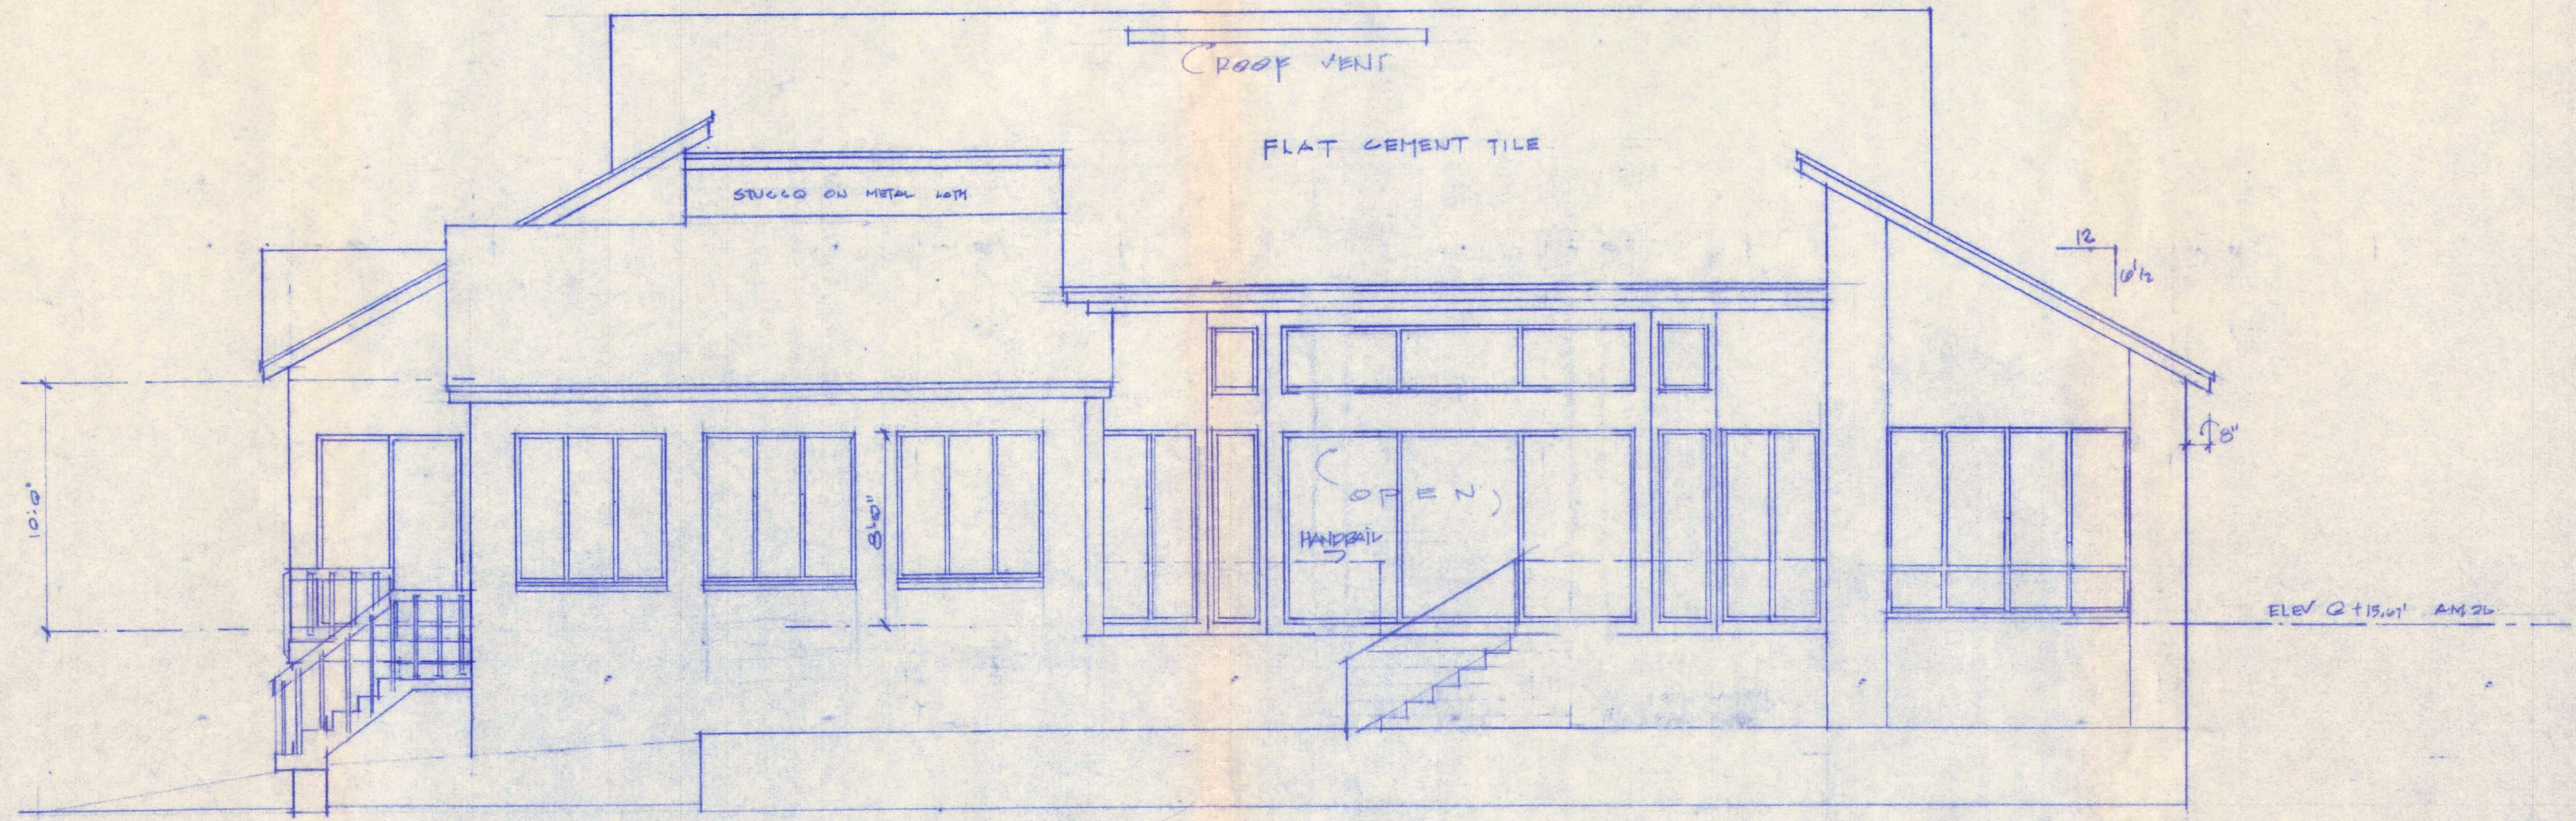

REAR ELEVATION

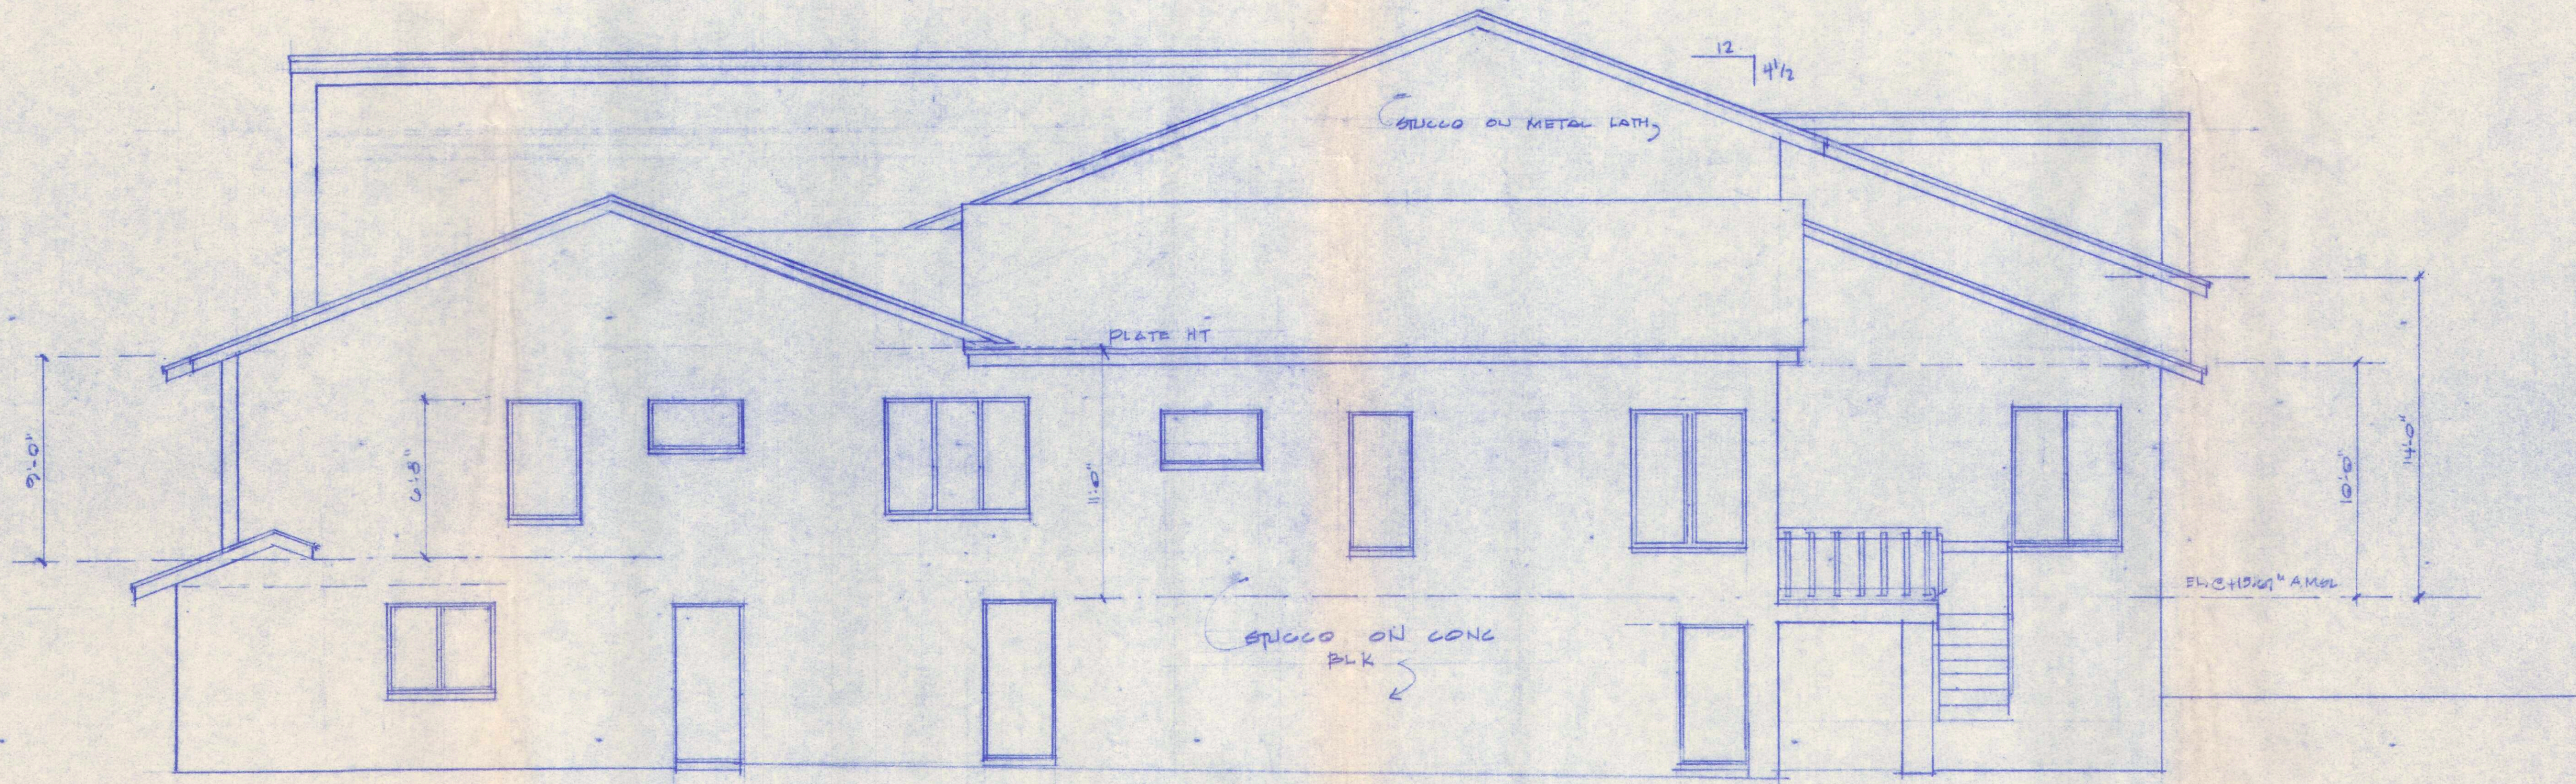

RIGHT ELEVATION


ELEVATIONS

MUNTER RESIDENCE

DRAWN
CHECKED
DATE
SCALE
JOB NO.
SHEET
8
OF
SHEETS

• PROVIDE ELEC FOR POOL EQUIP

TO POOL LIGHT

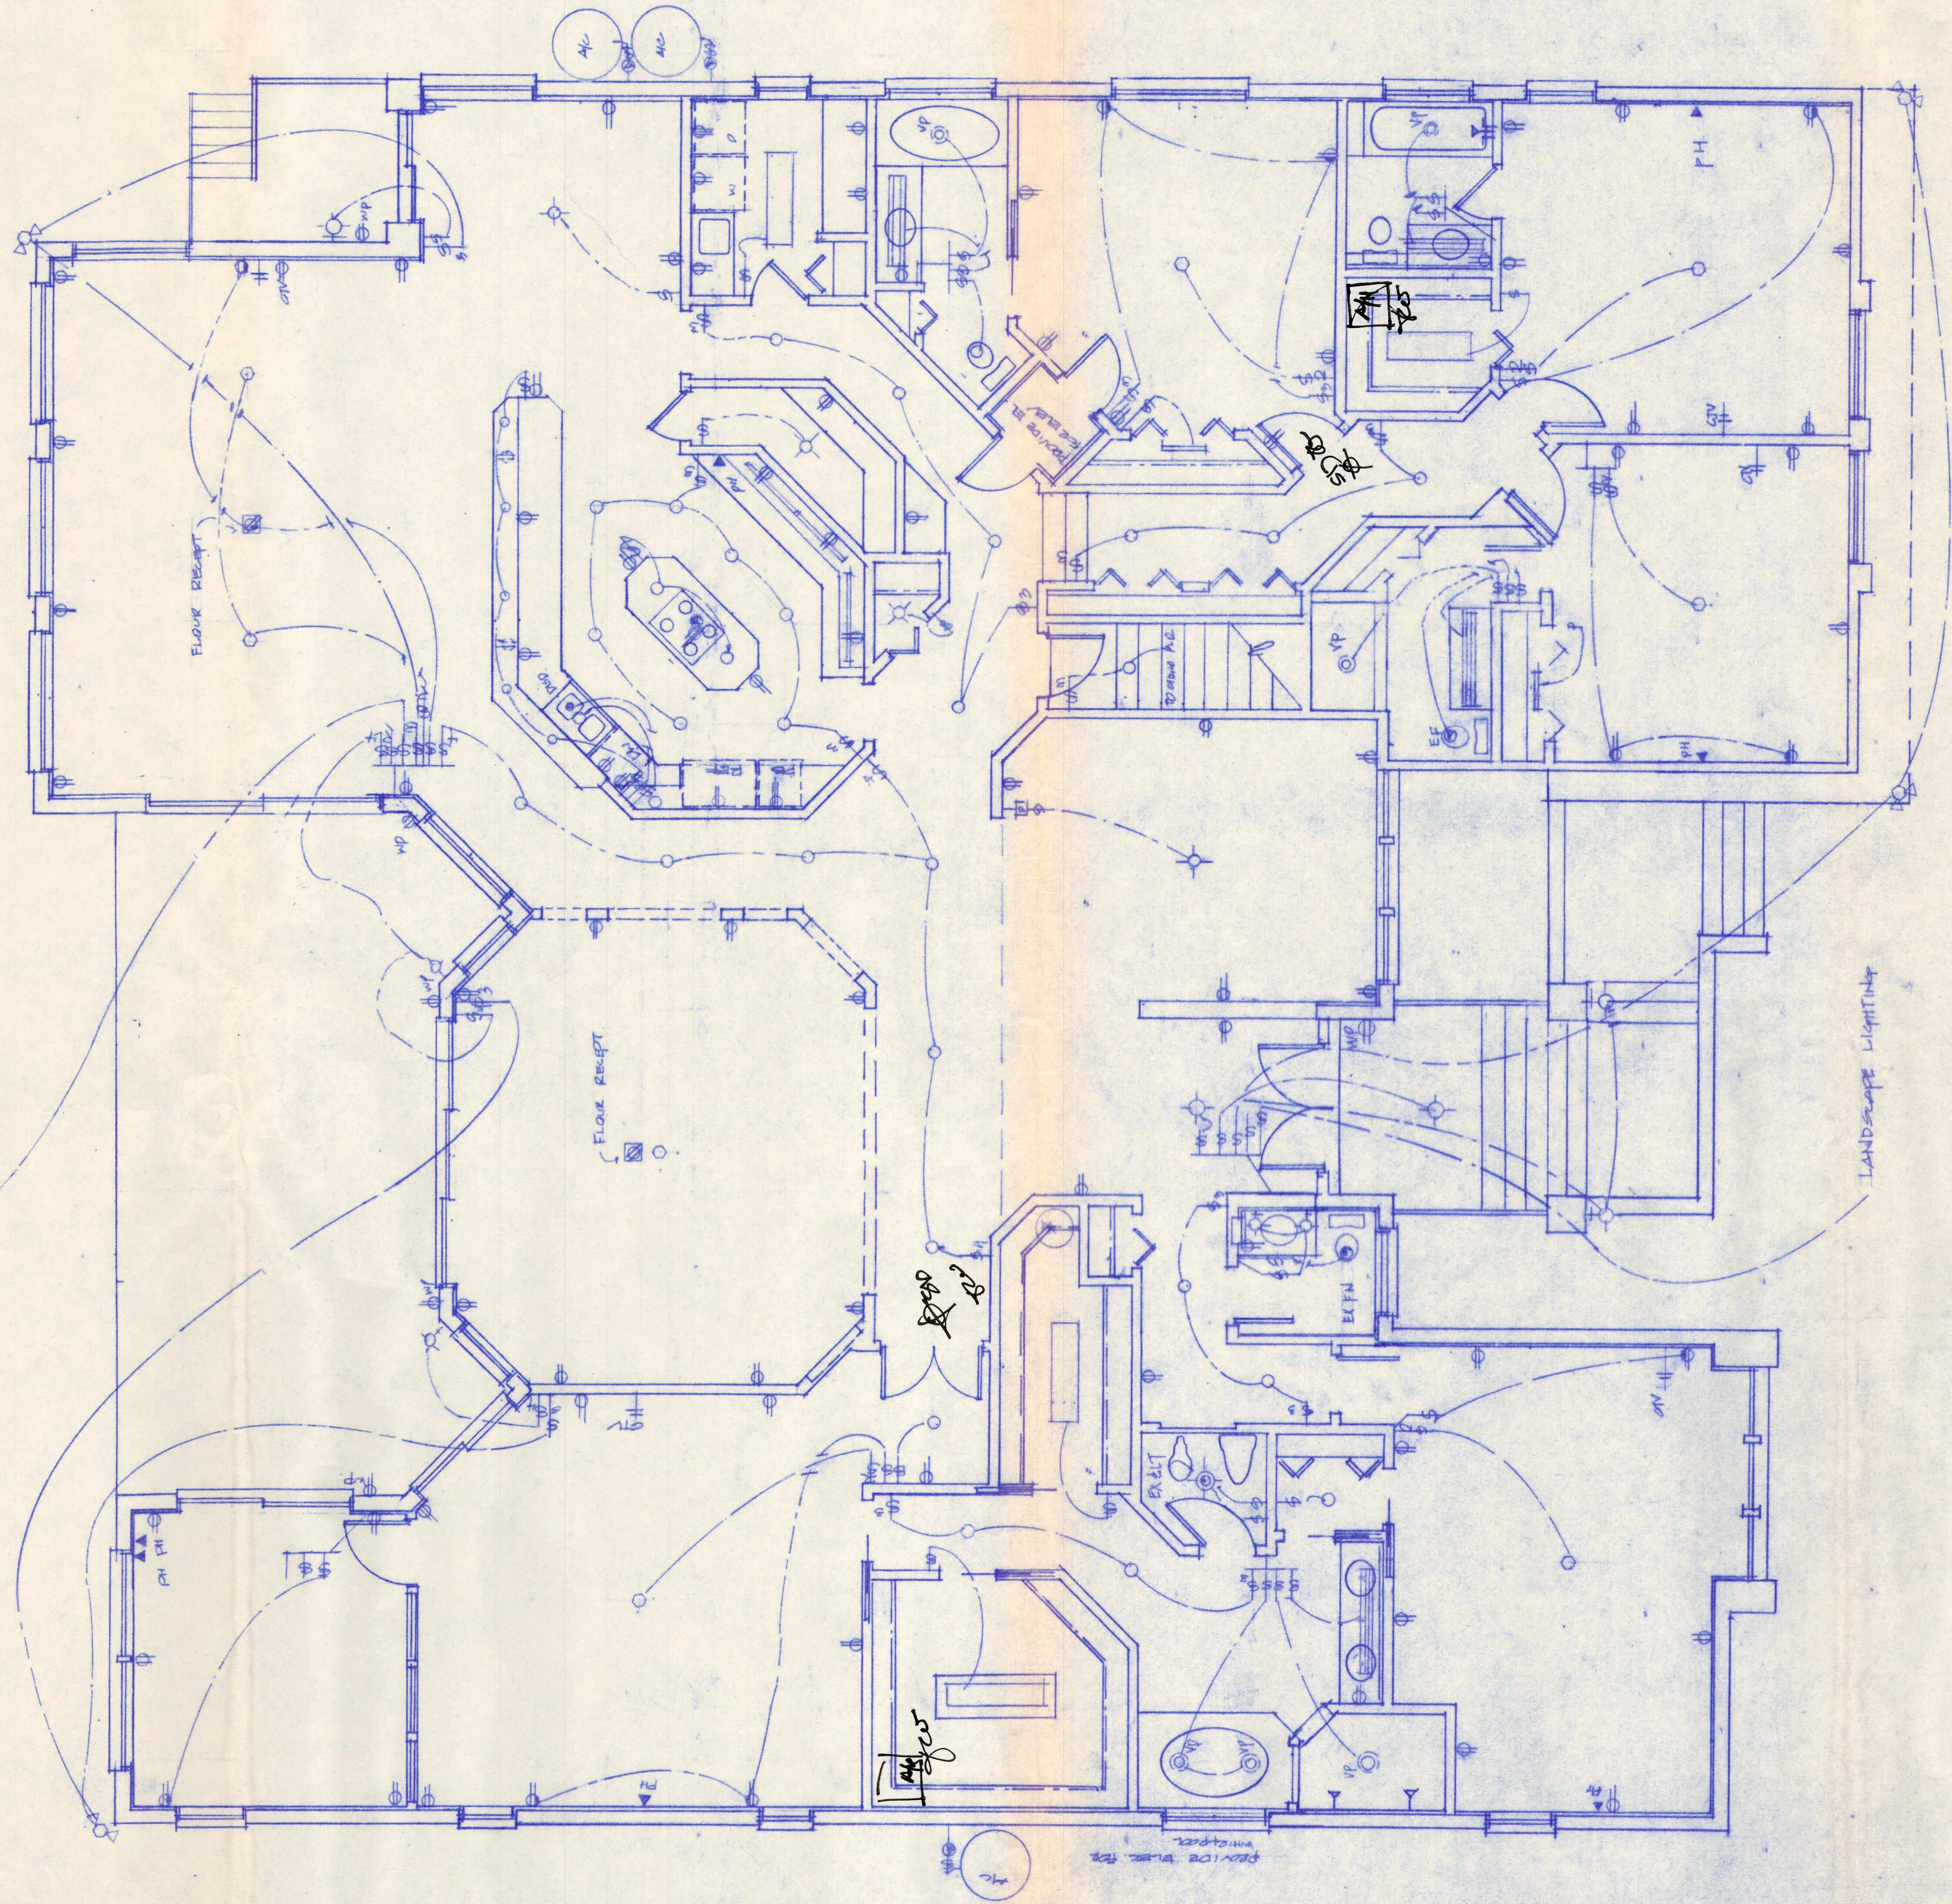



- 110 VOLT RECEPT
SWITCH
WALL FIXTURE
RECL CASE FIXTURE
SHELF MNT FIXTURE
RE VP FIXTURE
CIV
PHONE
FLOOR FIXTURE




ELECTRICAL PLAN

REVISIONS		BY

DRAWN	CHECKED	DATE	SCALE	JOB NO.	SHEET

OF	SHEETS

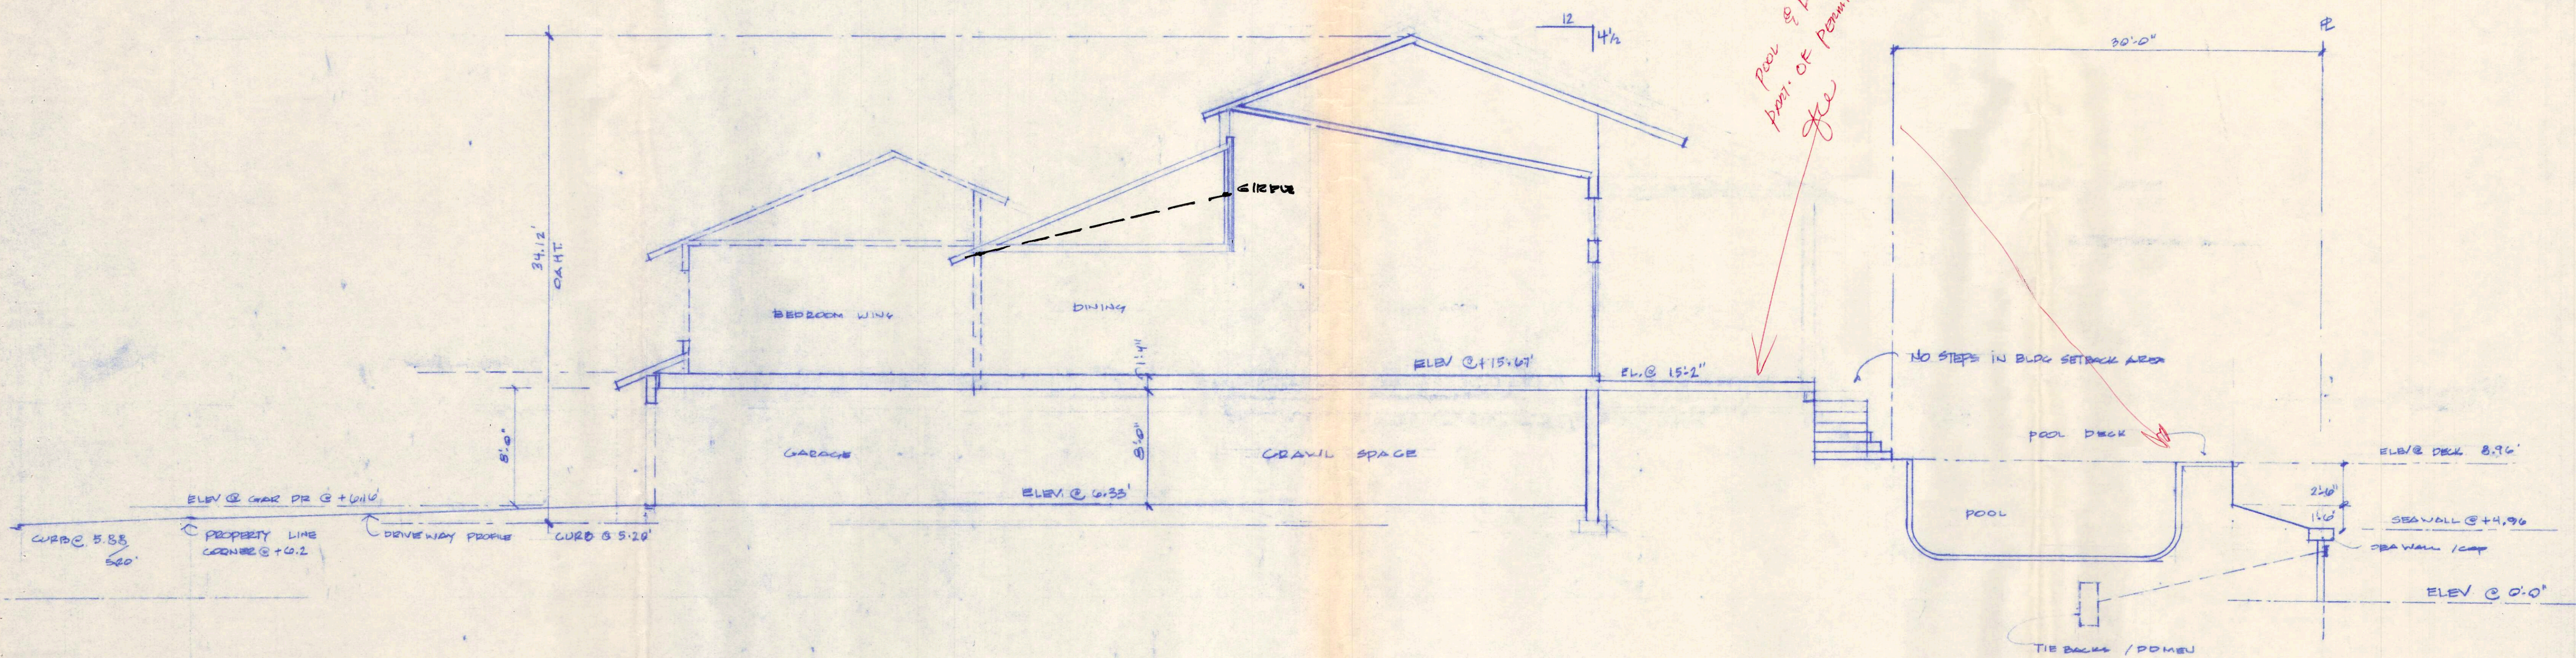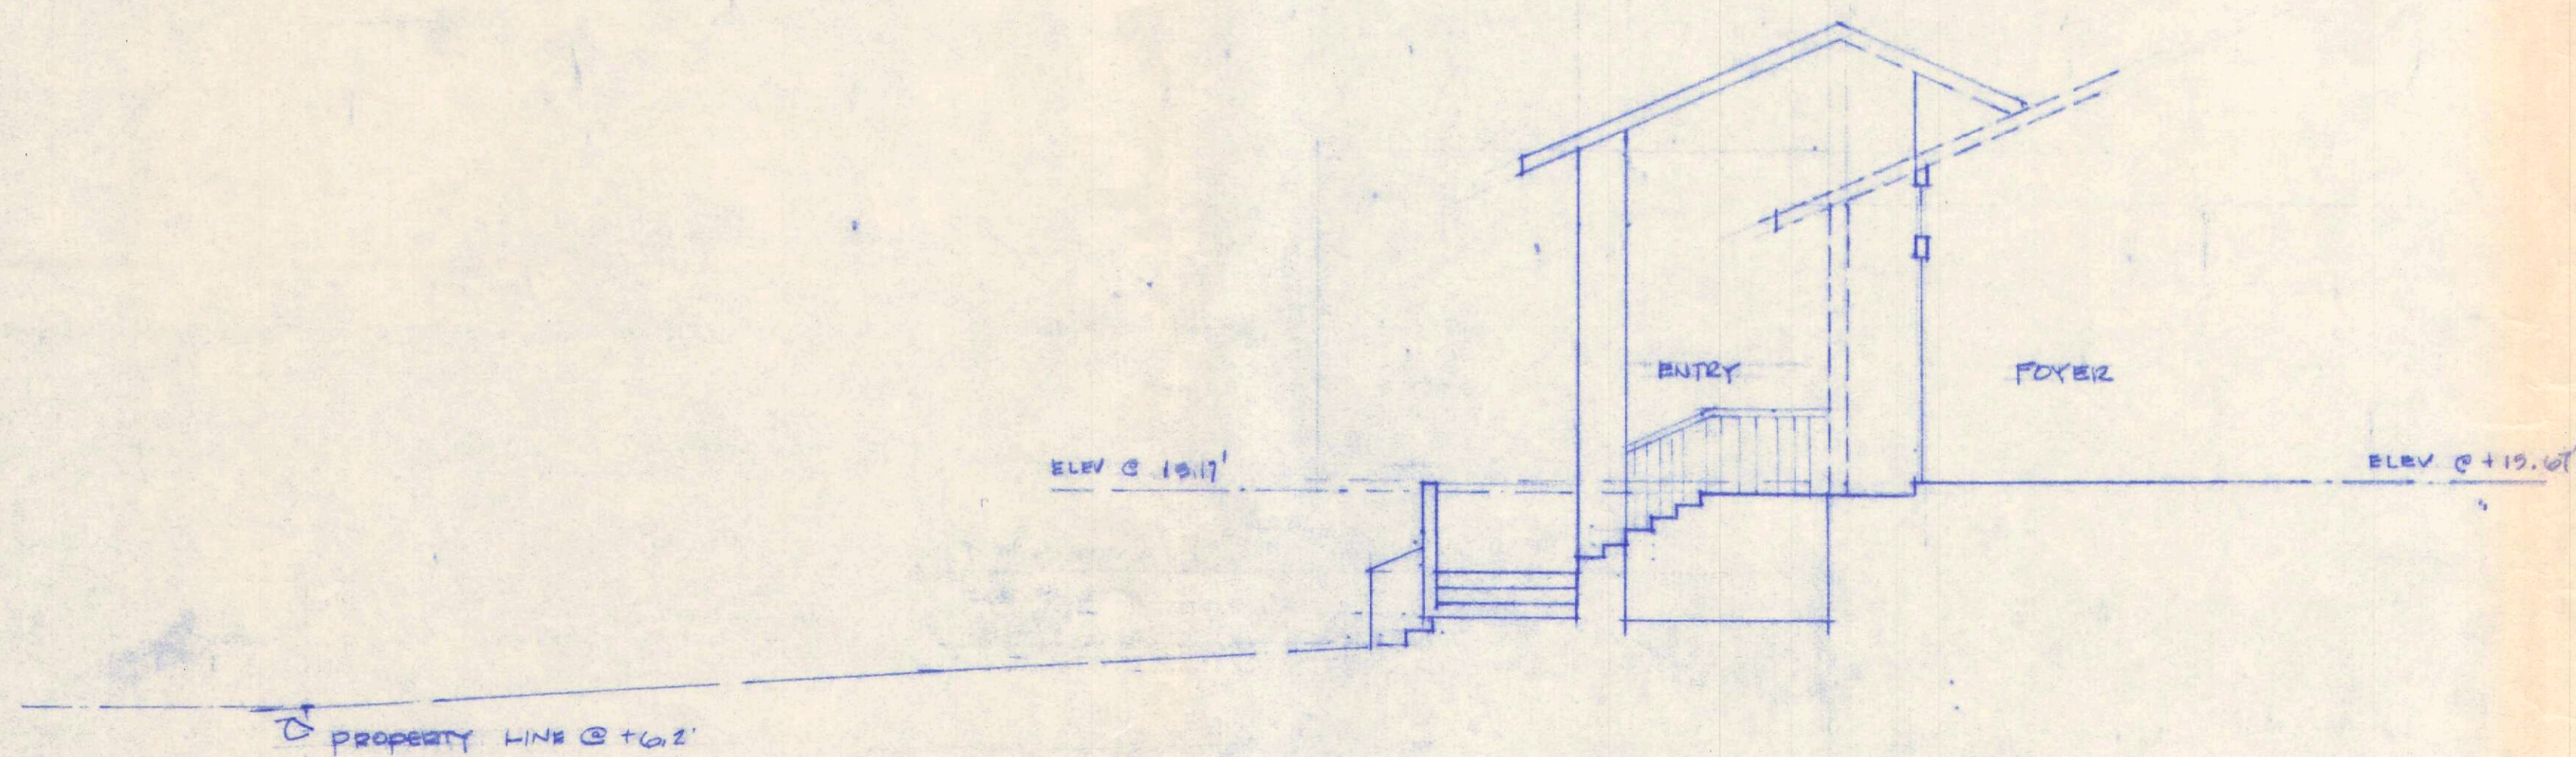

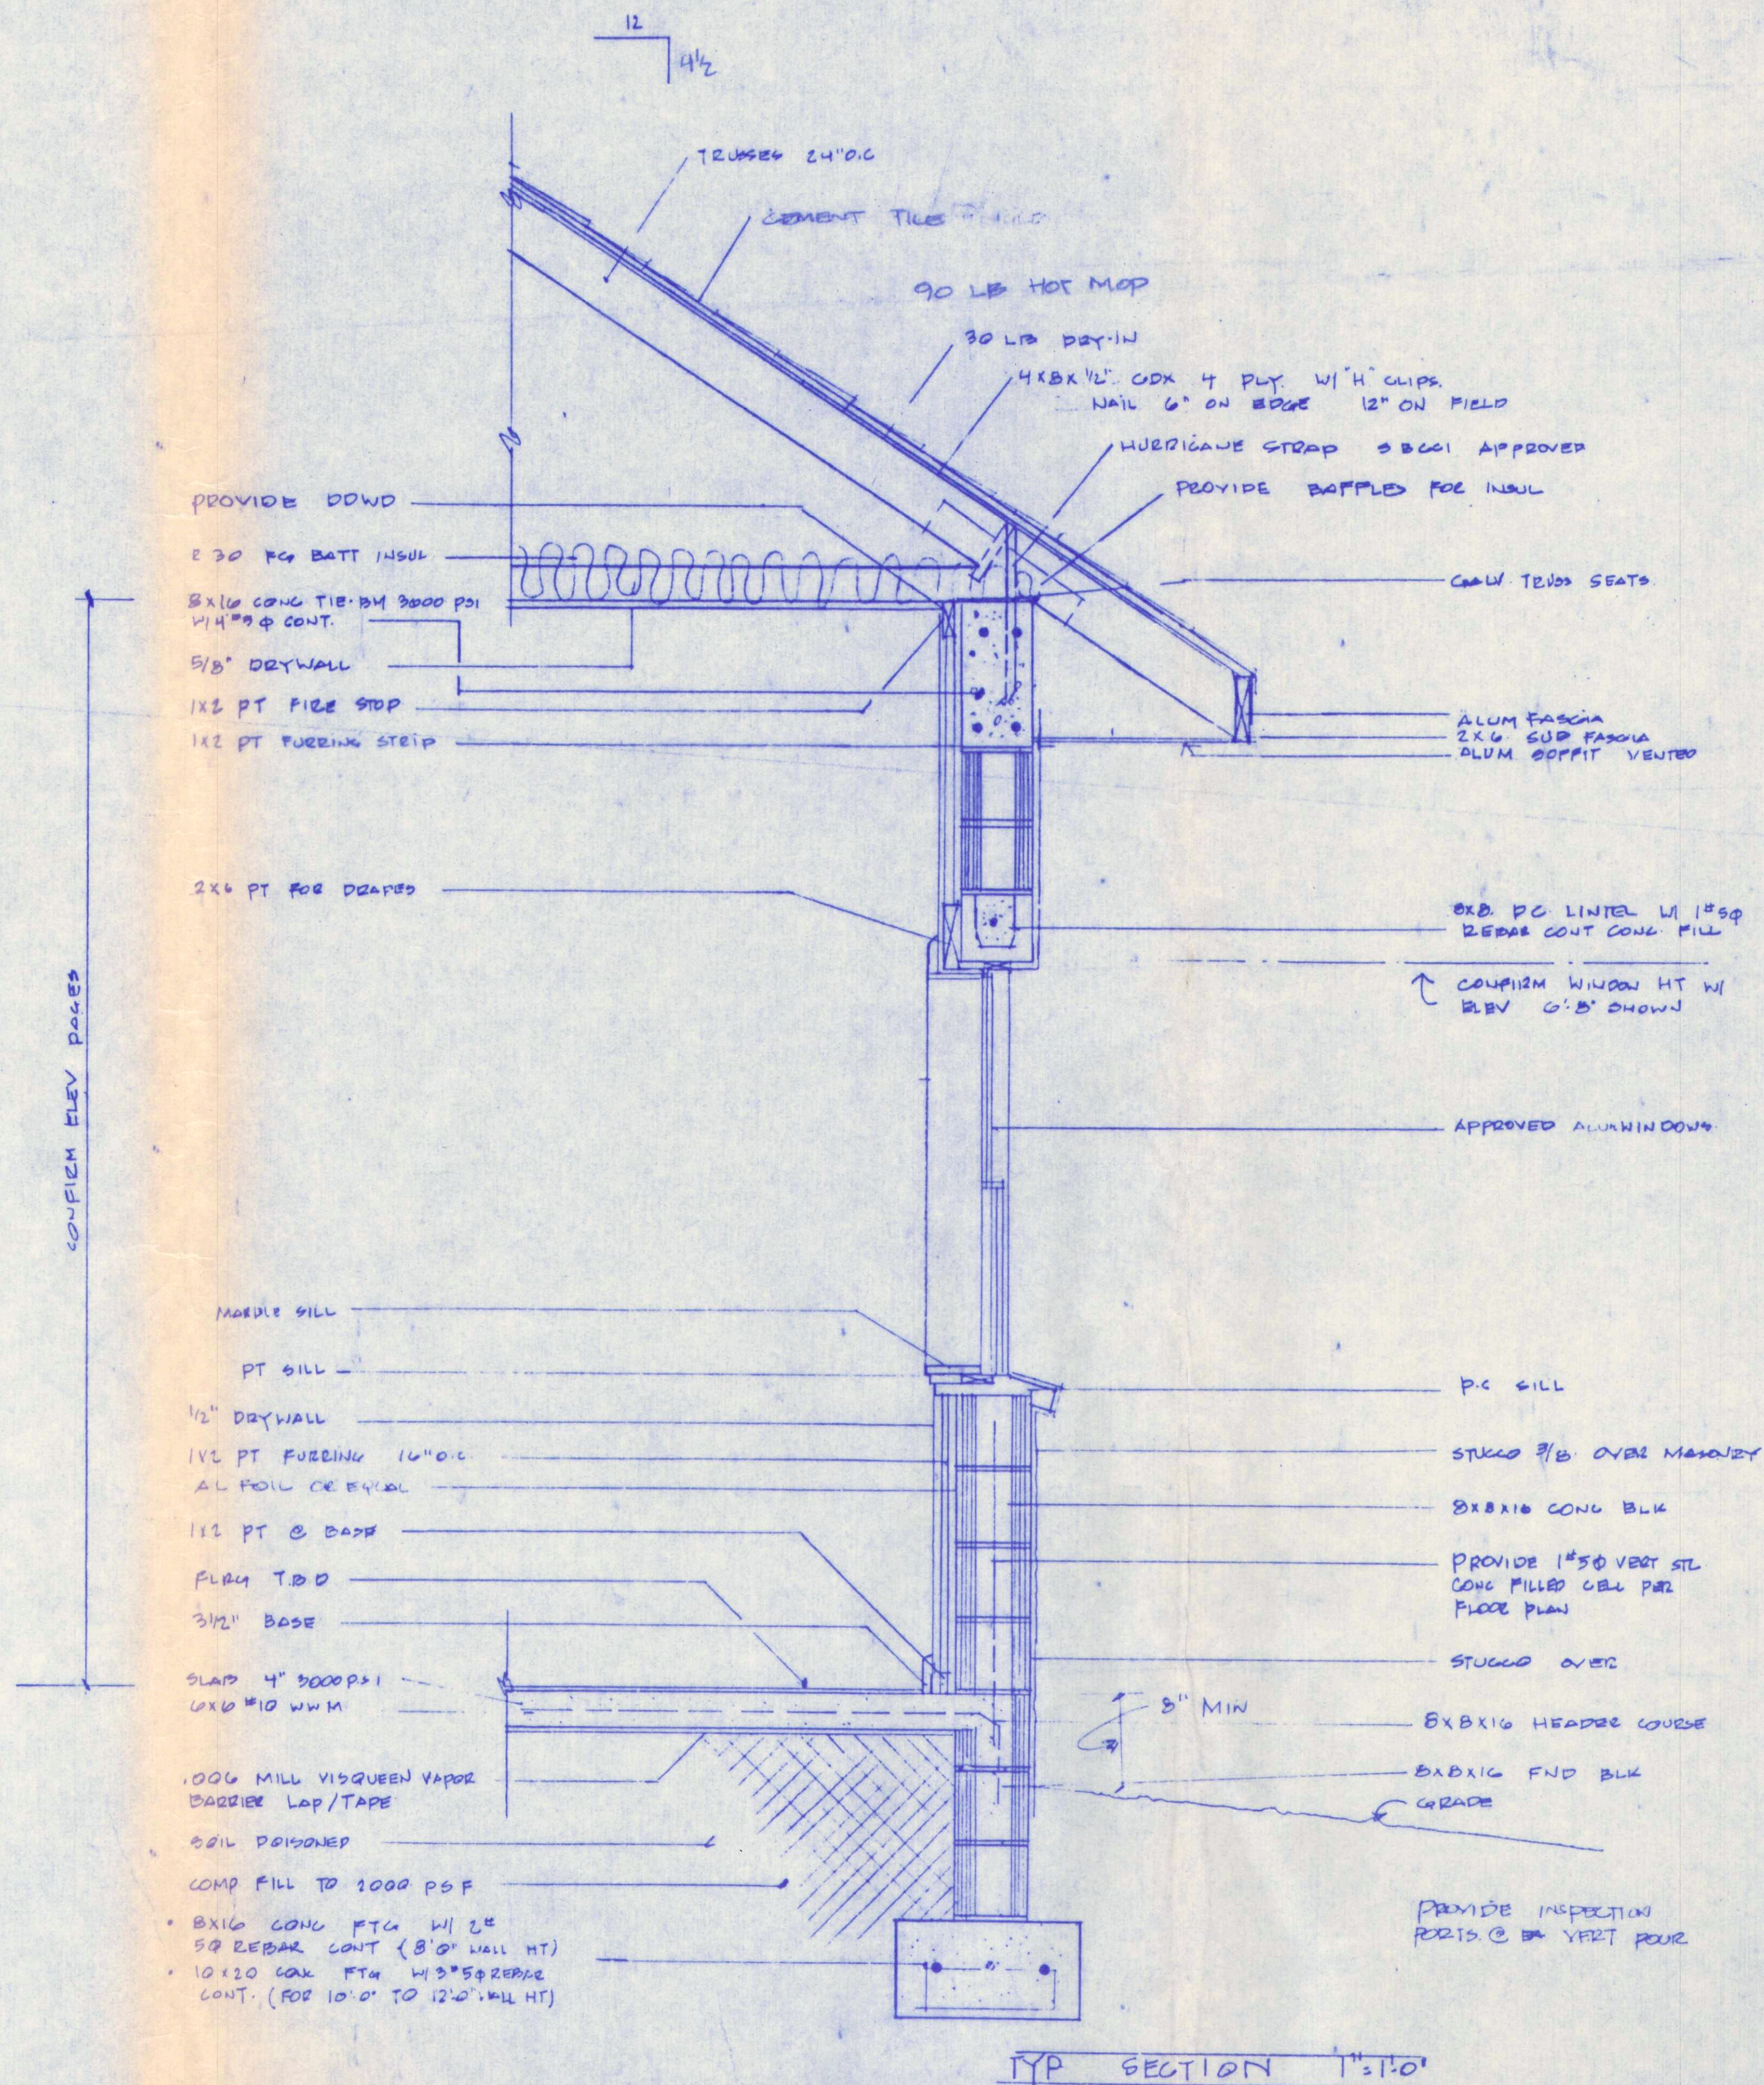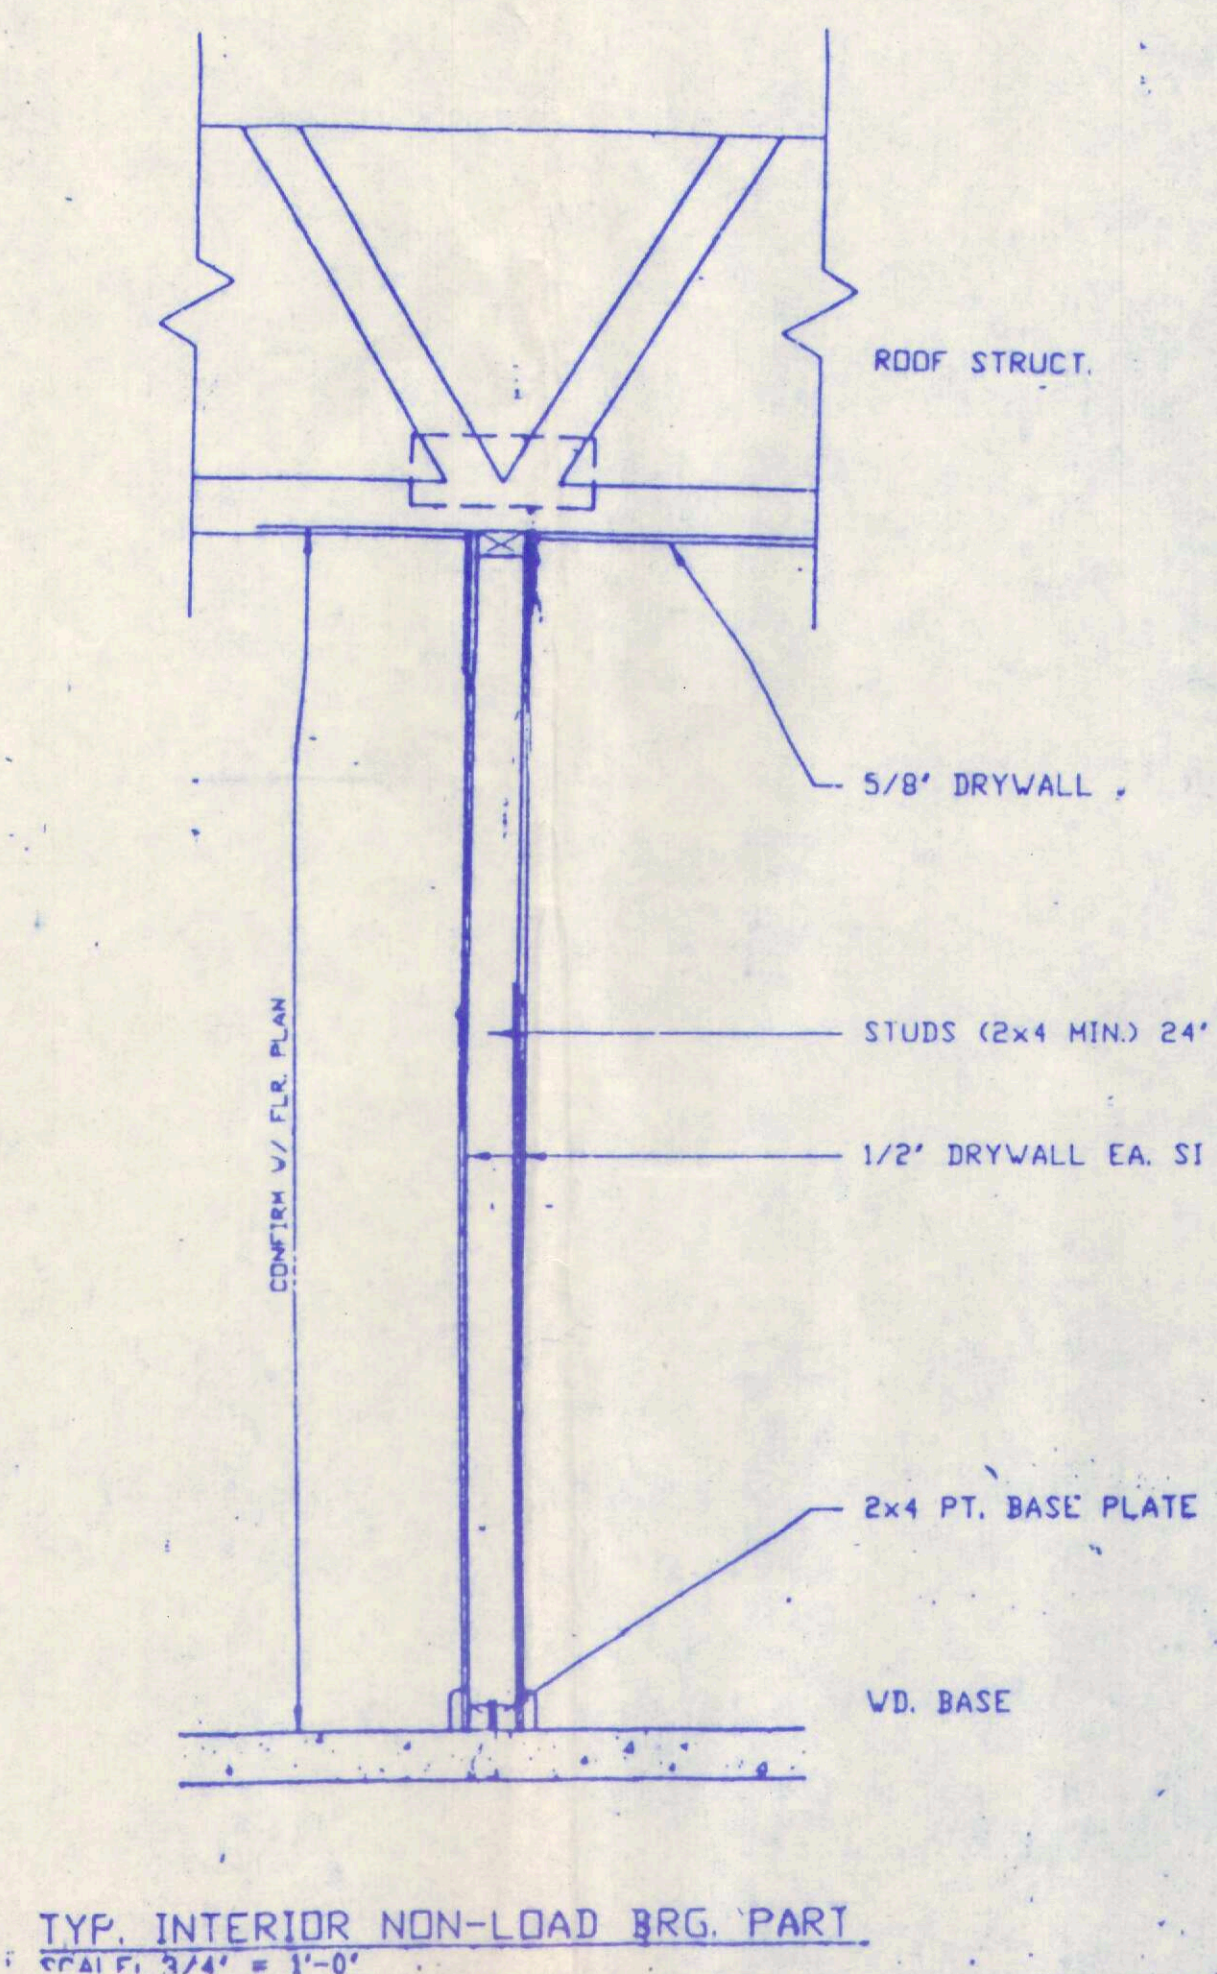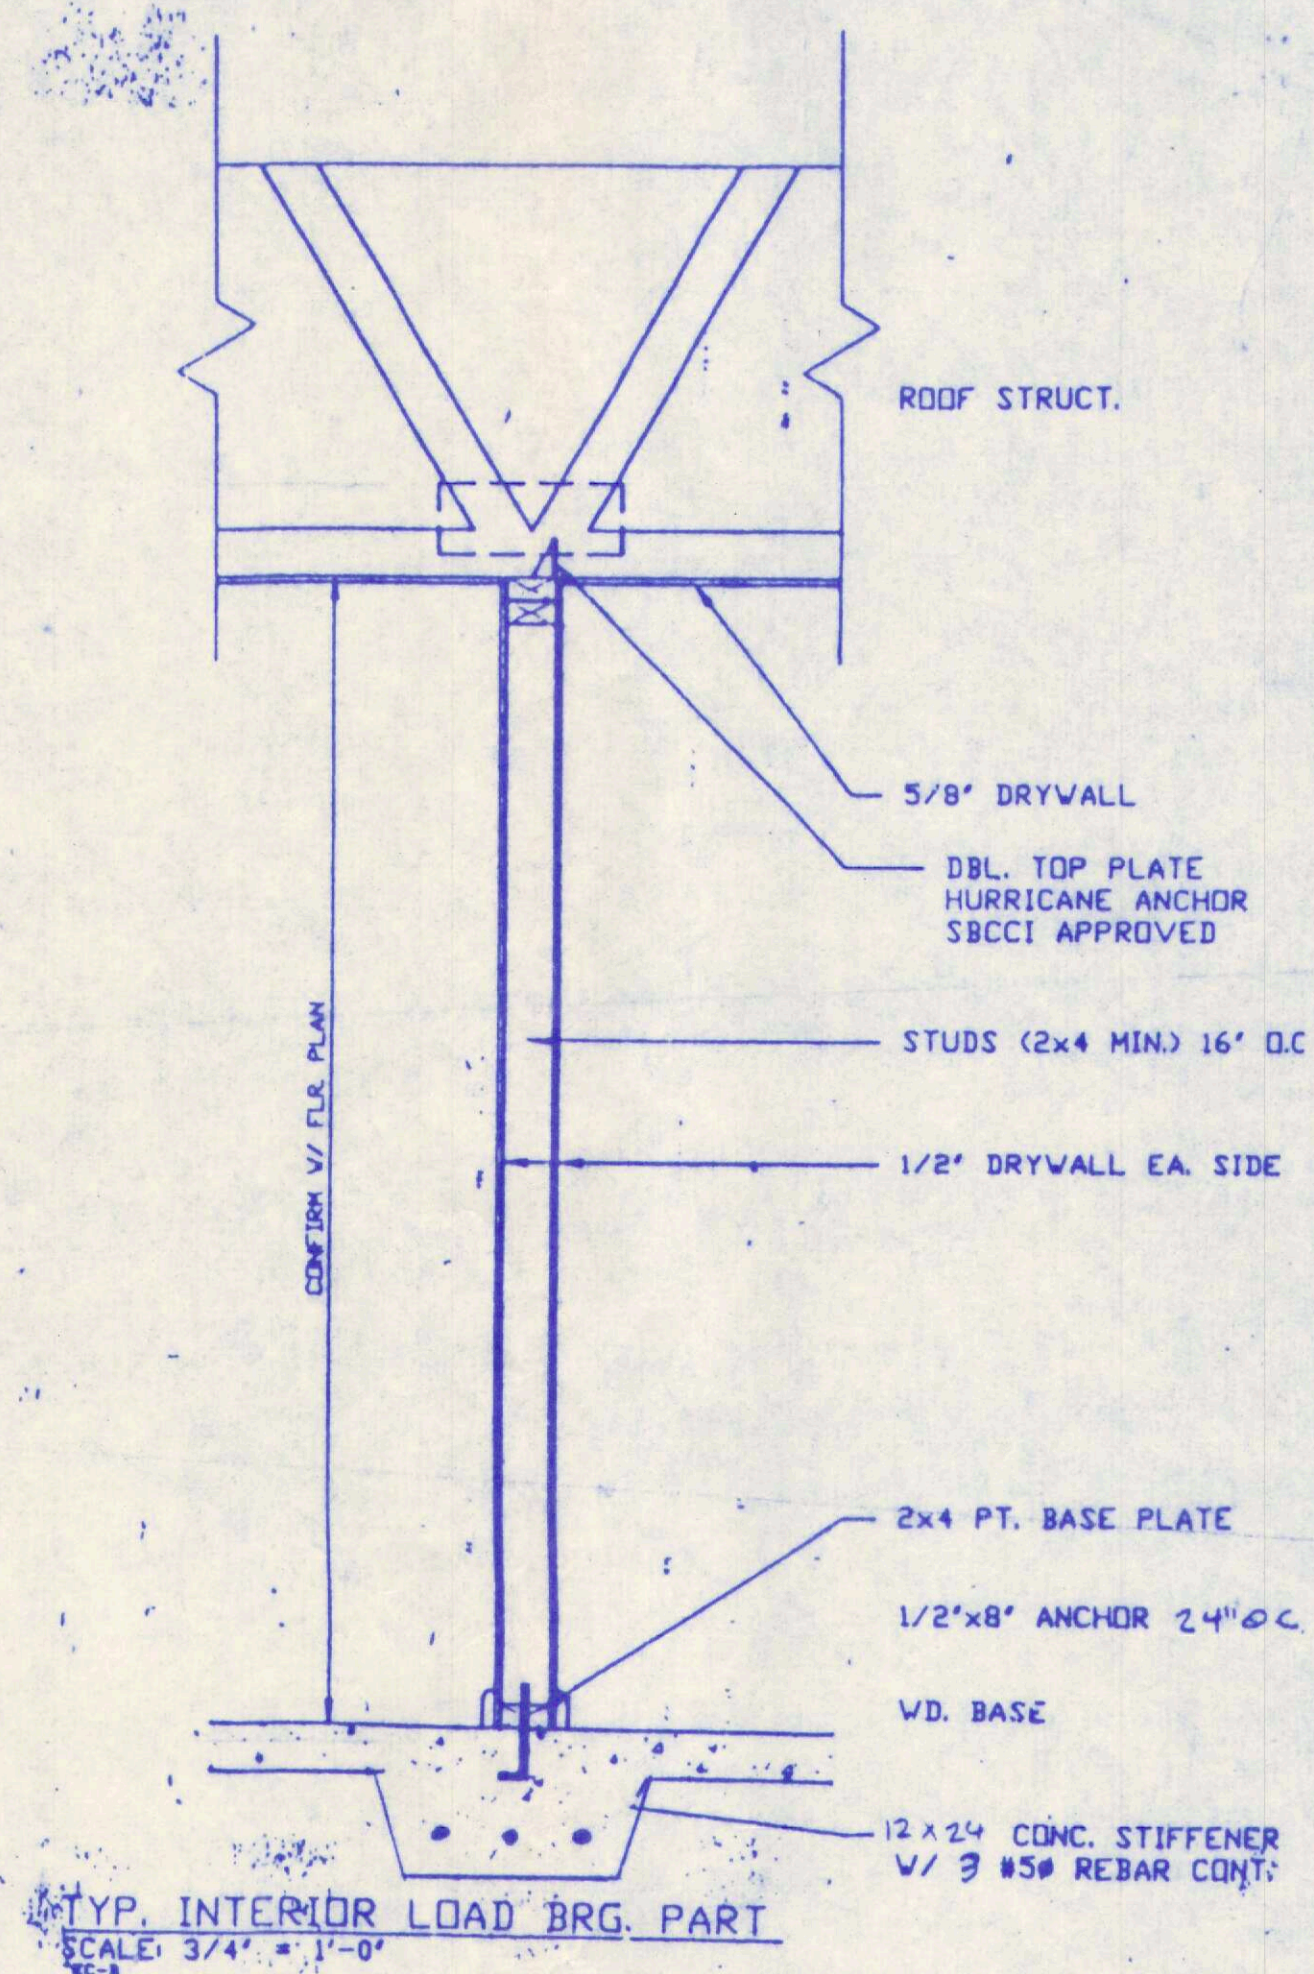


REVISIONS	BY

SECTION 2

DRAWN
CHECKED
DATE
SCALE
JOB NO.
SHEET
OF
ETS

OF SHEETS

 

8-23-95 REVIEWED BY: *[Signature]*

CITY OF SARASOTA BUILDING DEPT.
PERMIT APPROVAL IS CONDITIONED ON
FULL COMPLIANCE WHEN FIRST
INSPECTED, WITH ALL PROVISIONS OF
THE CODES OF THE CITY OF SARASOTA
AND ALL OTHER APPLICABLE CODES.
ALL BUILDING, A/C MECHANICAL,
PLUMBING AND ELECTRICAL INSTAL-
LATIONS SHALL BE MADE BY LICENSED
CONTRACTORS AND/OR RESIDENTIAL
HOME OWNERS.

R.D.G. _____
PERMITTING OFFICER _____
DATE: *9/14/95* _____
SPECIAL AGENT _____
C. _____
E.S.O.R. _____