

COURT ATKINS GROUP

H2 BUILDERS


COURT ATKINS GROUP 32 BRUIN ROAD, BLUFFTON, SC 29910 +1 843+815+2557

LOT #1244: CONTEXT Graphic Scale **29 JACKFIELD ROAD**

© COPYRIGHT 2026 COURT ATKINS GROUP

RESIDENTIAL | COMMERCIAL | INTERIORS

COURT ATKINS GROUP 32 BRUIN ROAD, BLUFFTON, SC 29910 +1 843+815+2557

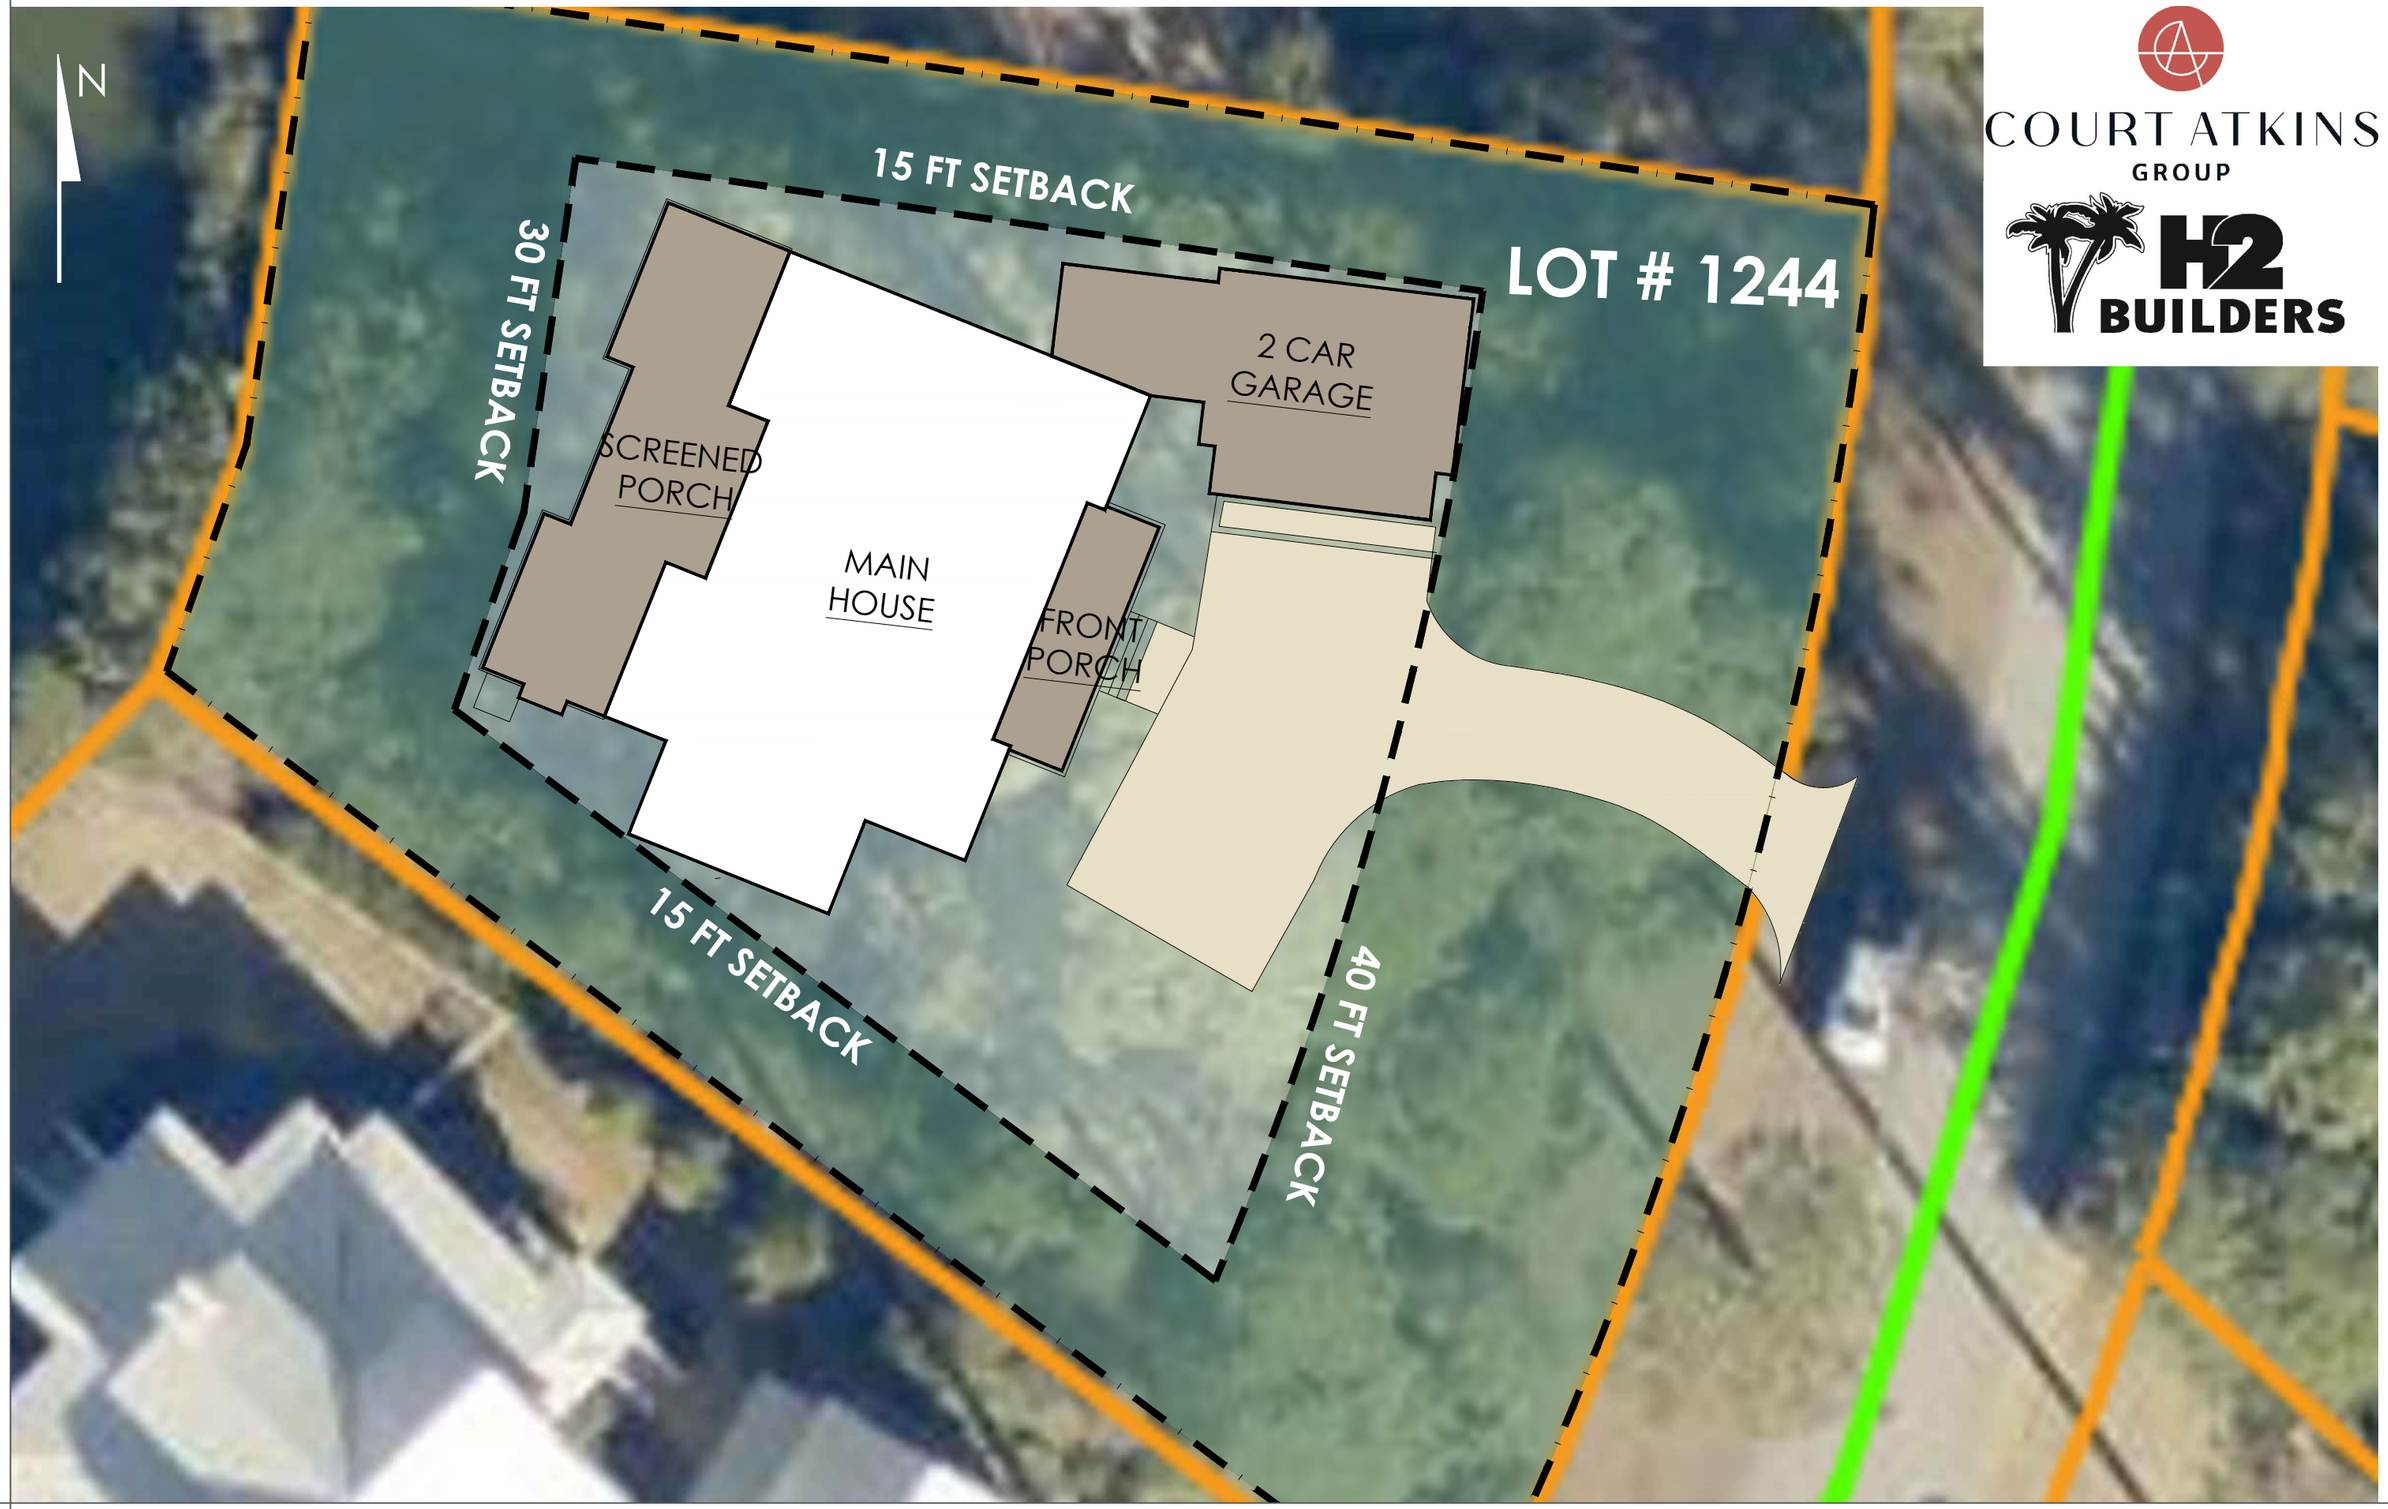

COURT ATKINS GROUP

H2 BUILDERS

LOT #1244: SITE PLAN Scale 1/16" = 1'-0" **29 JACKFIELD ROAD**

© COPYRIGHT 2026 COURT ATKINS GROUP