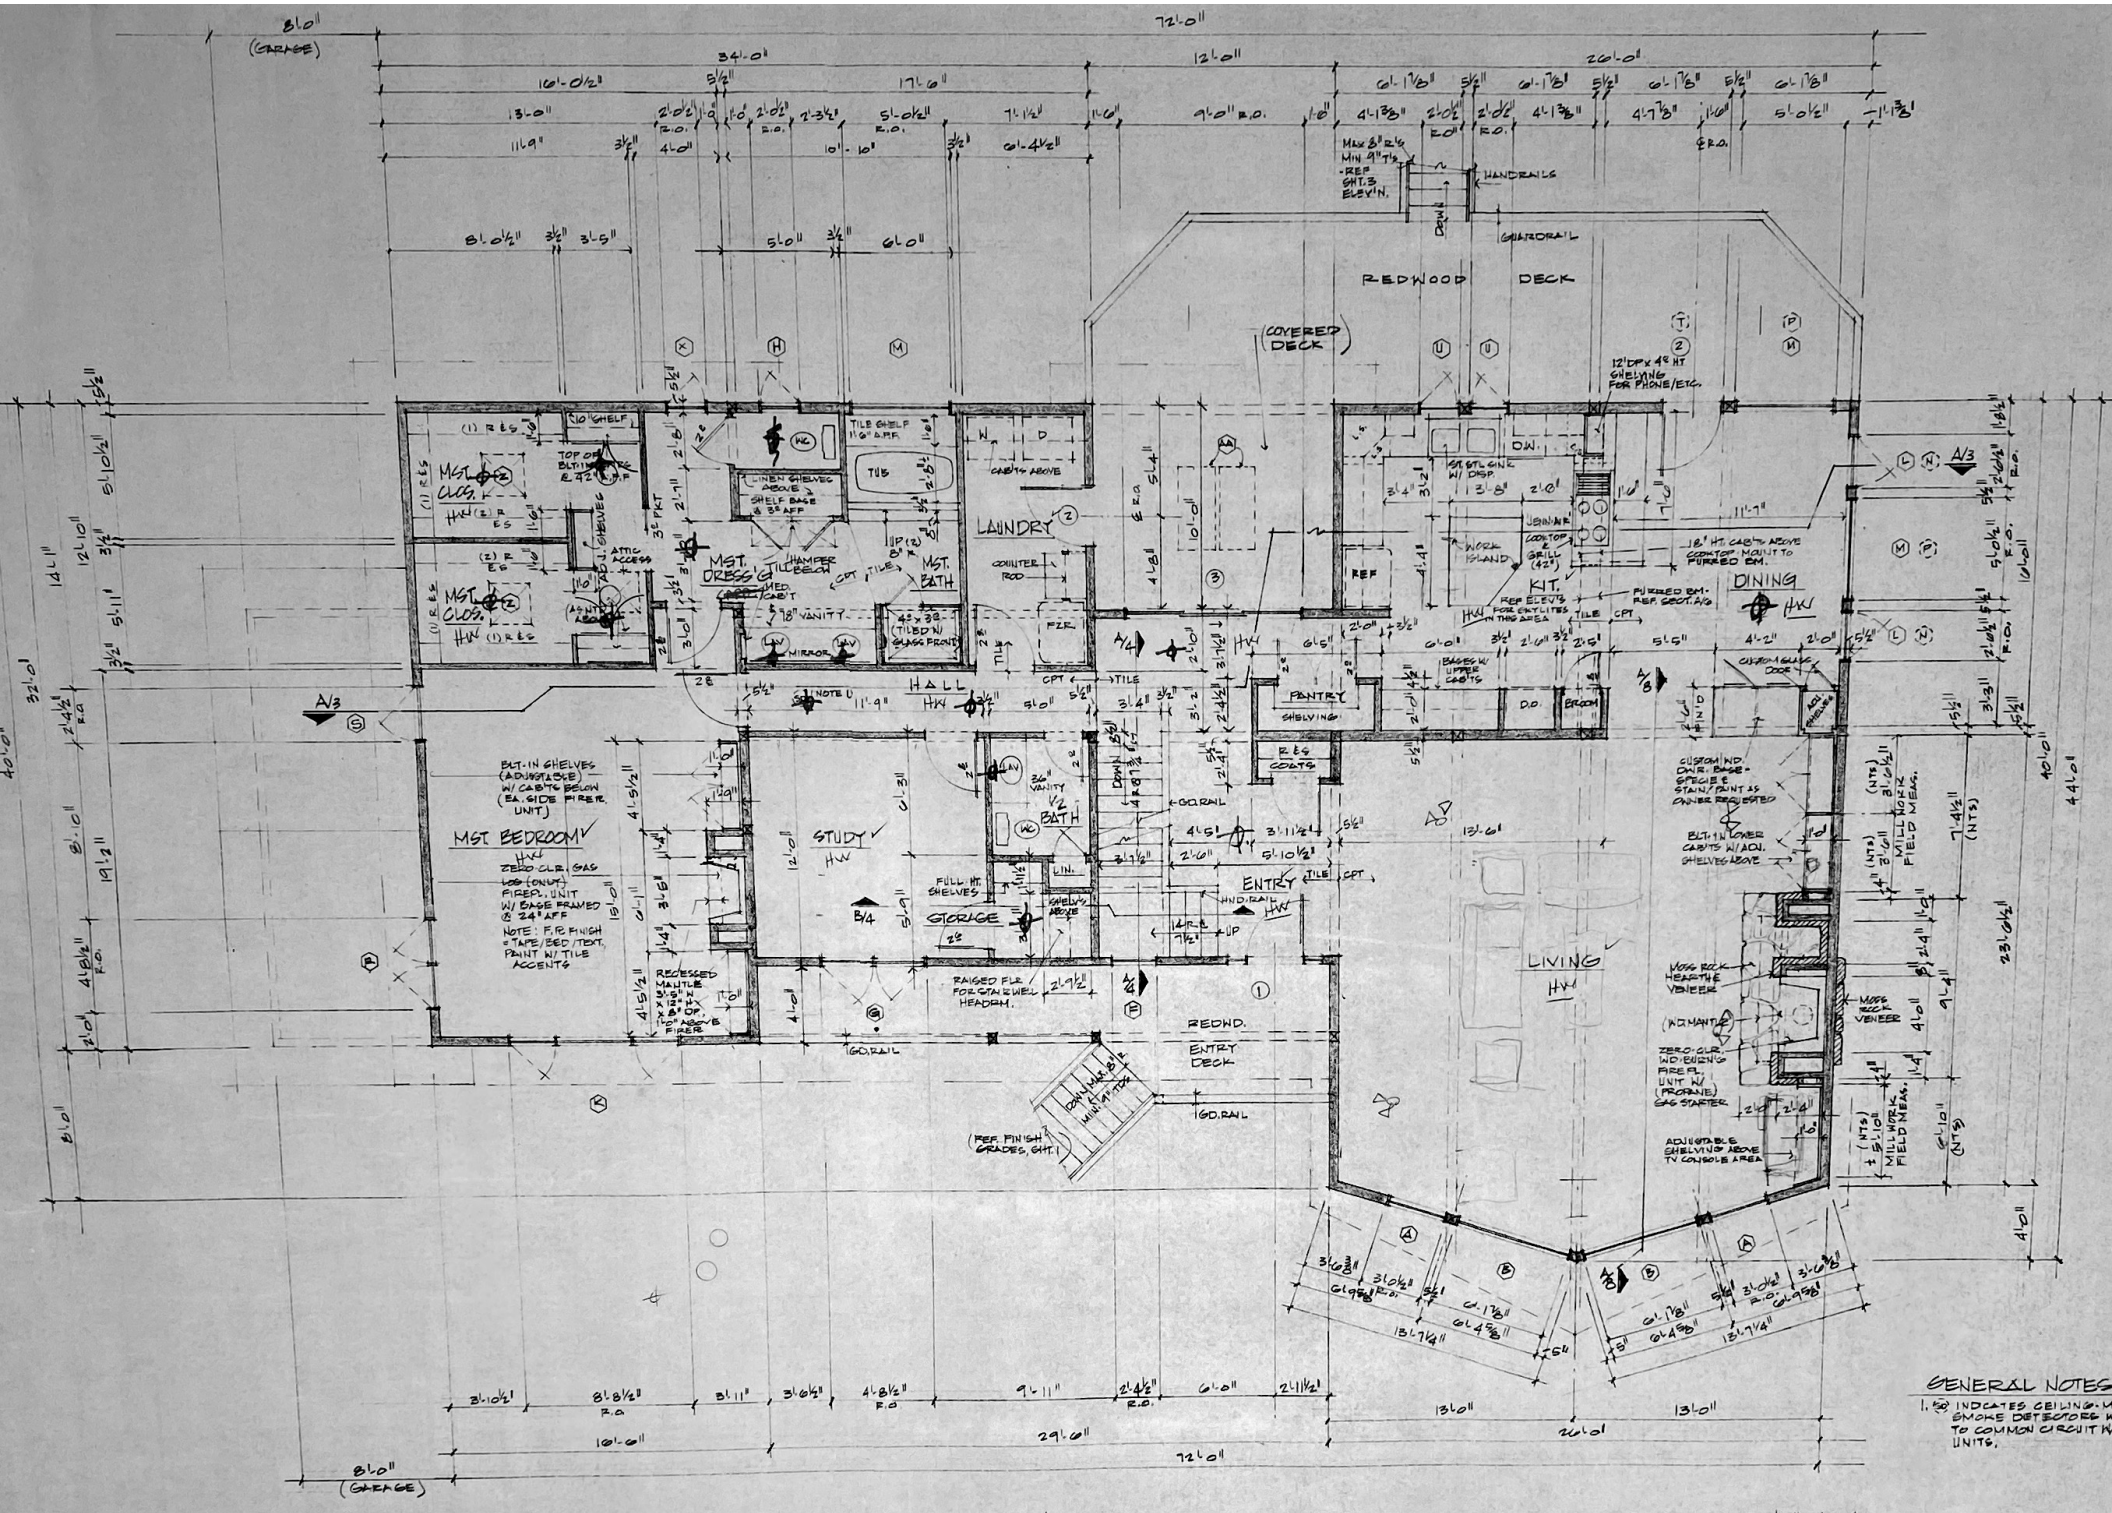
REDWOOD DECK
(COVERED DECK)
MST. CLOS.
MST. DRESS'G
MST. BATH
LAUNDRY
HALL
MST BEDROOM
STUDY
BATH
STORAGE
ENTRY
REDWD. ENTRY DECK
KIT.
DINING
PANTRY
LIVING
GARAGE
PLAN NORTH
MAIN LEVEL FLOOR PLAN
1/4" = 1'-0"
GENERAL NOTES