



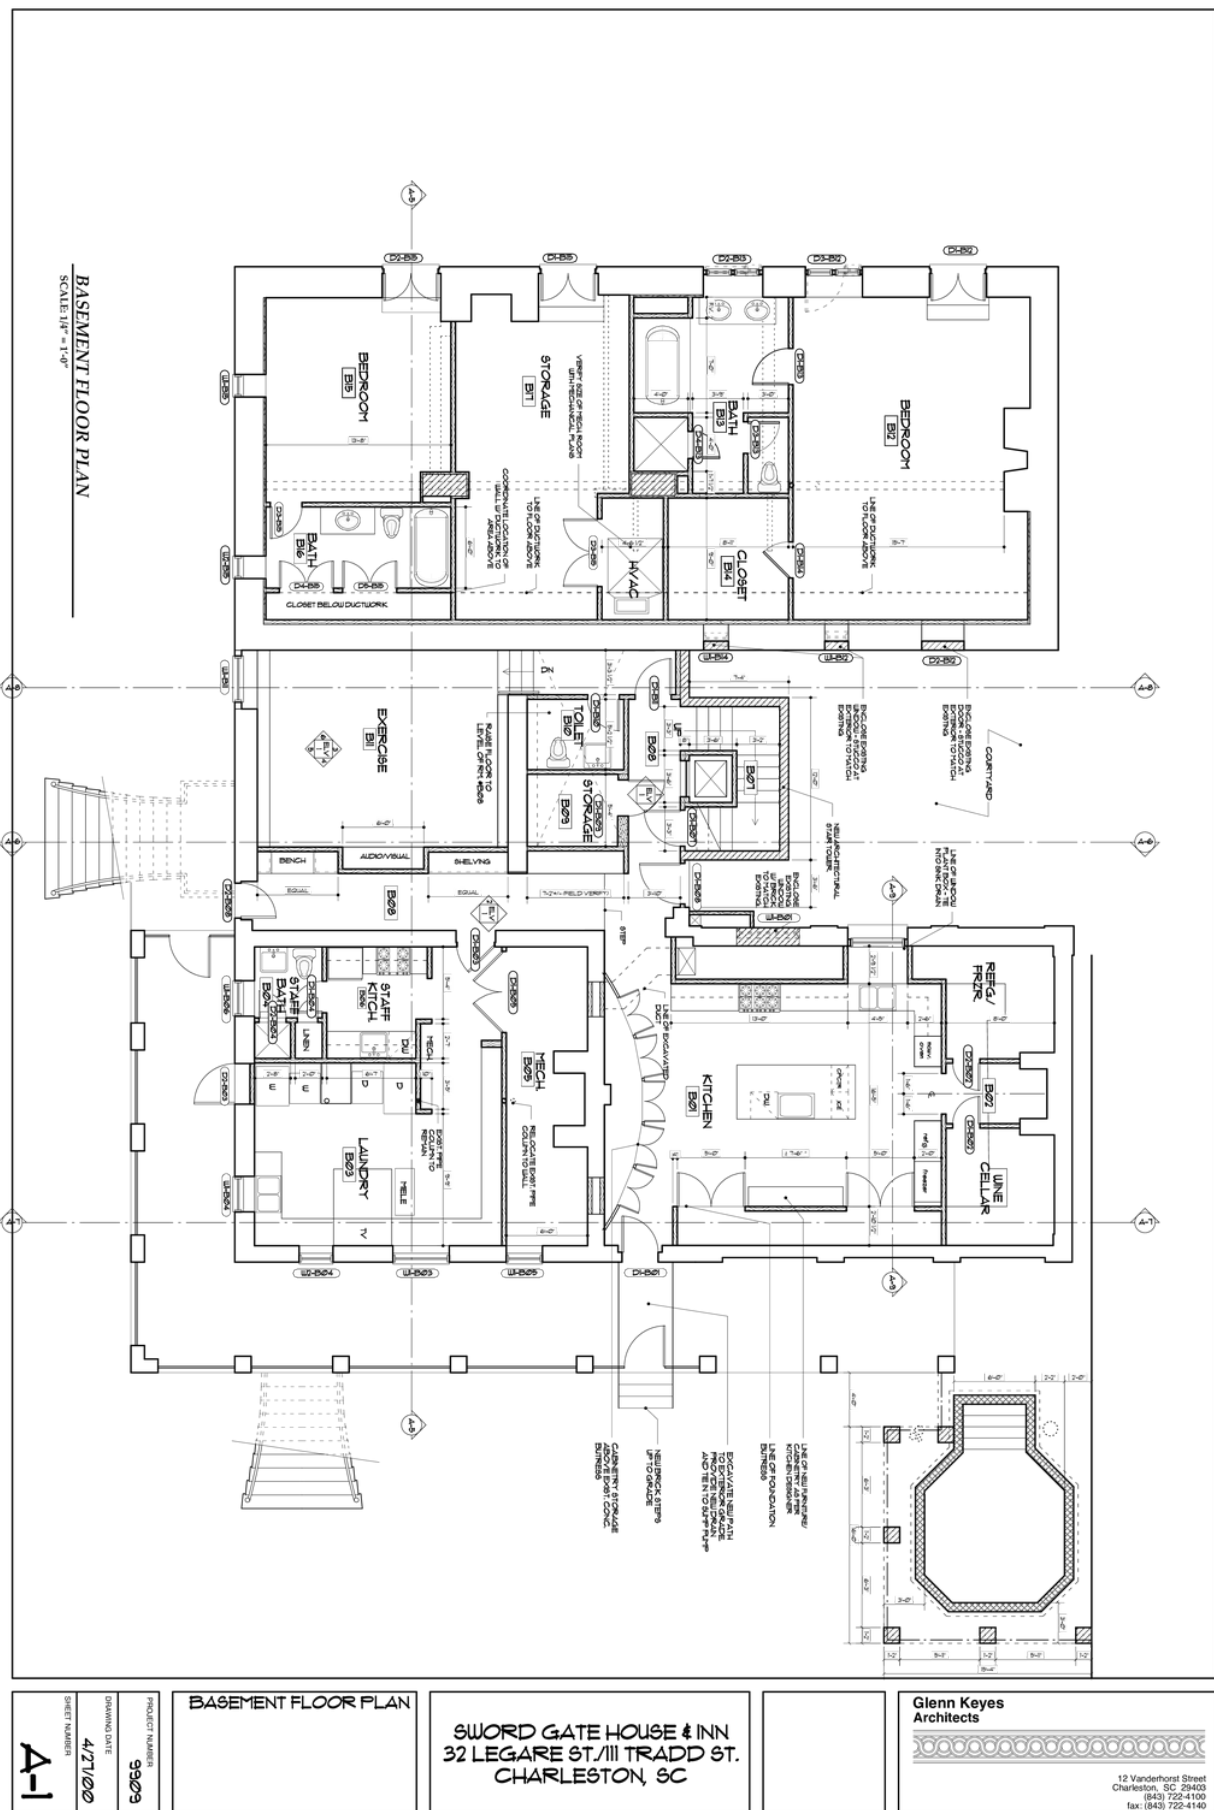


DISCLAIMER:
For informational purposes only
Not officially updated

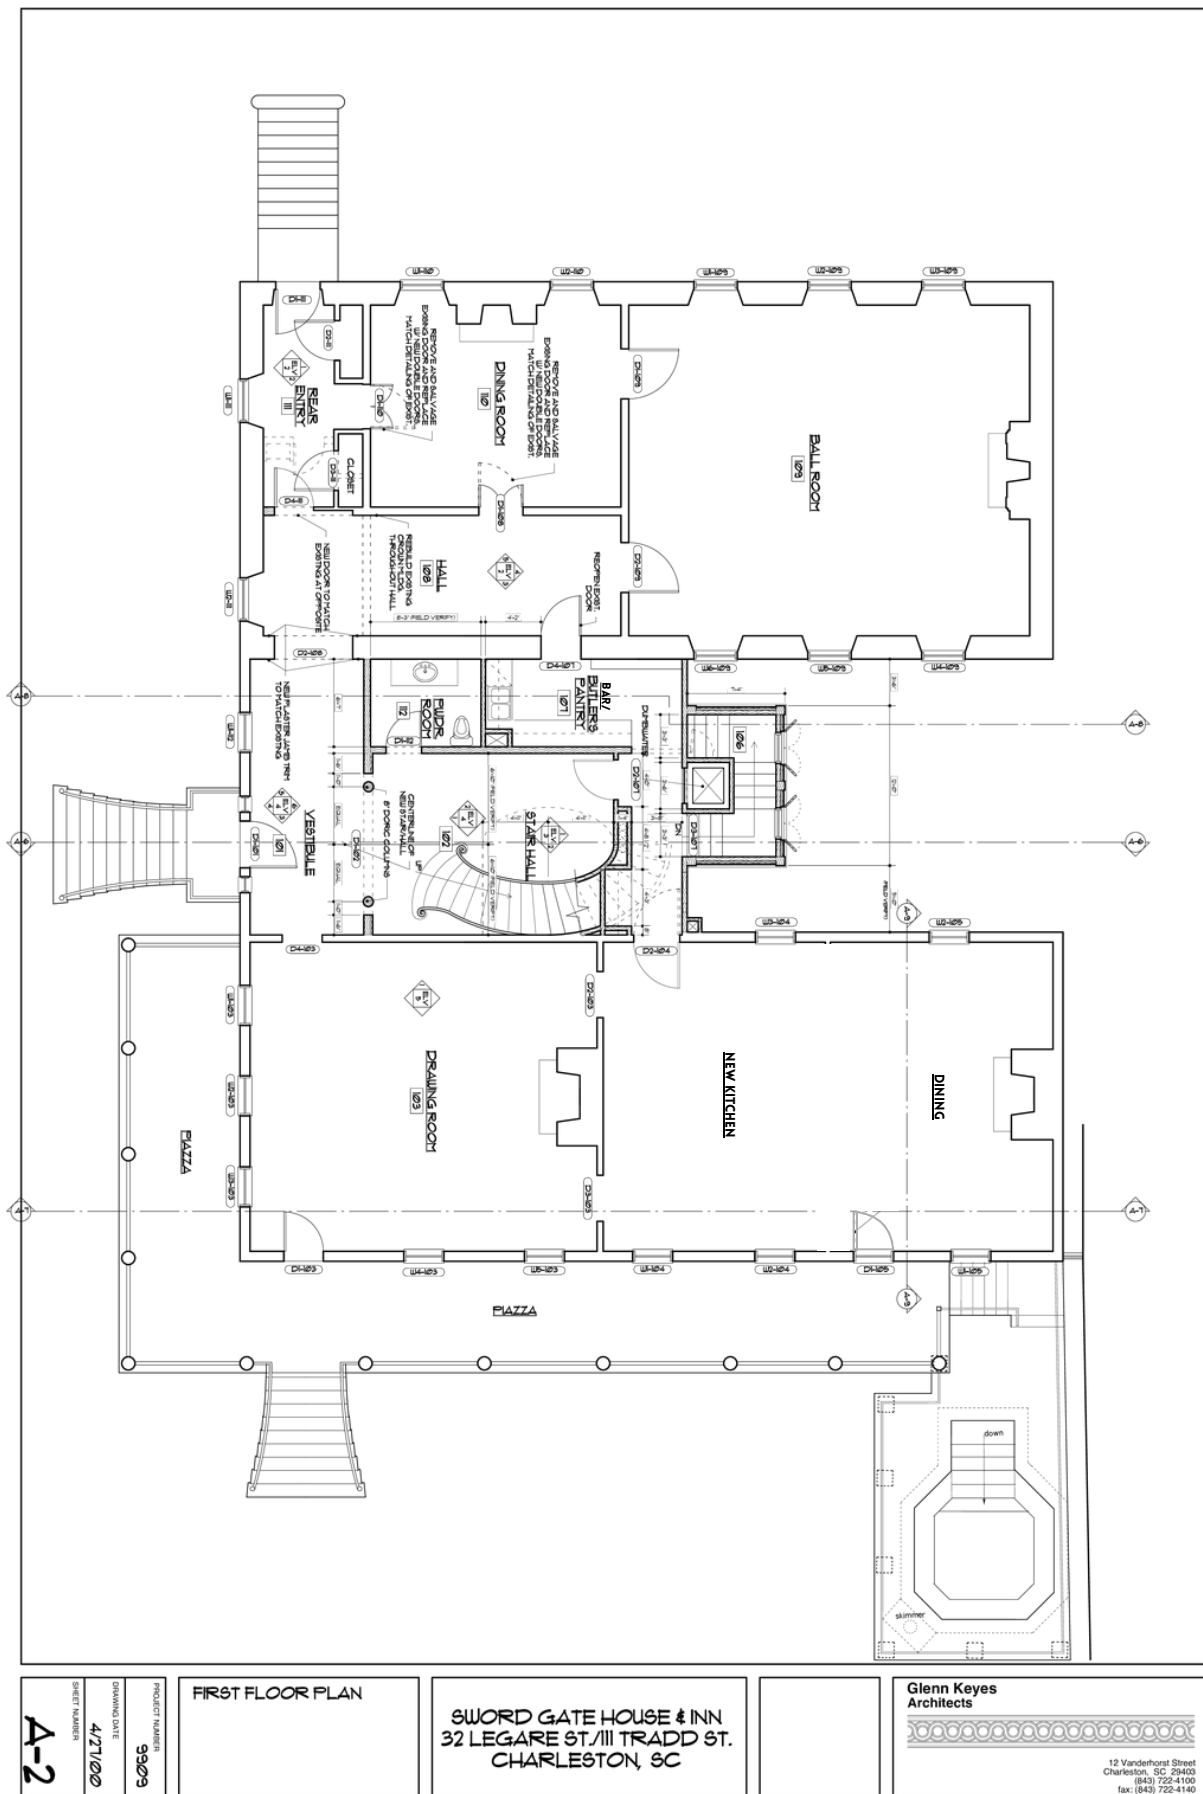

DISCLAIMER:
For informational purposes only
Not officially updated


CARRIAGE HOUSE

FIRST FLOOR PLAN
SCALE: 1/4" = 1'-0"

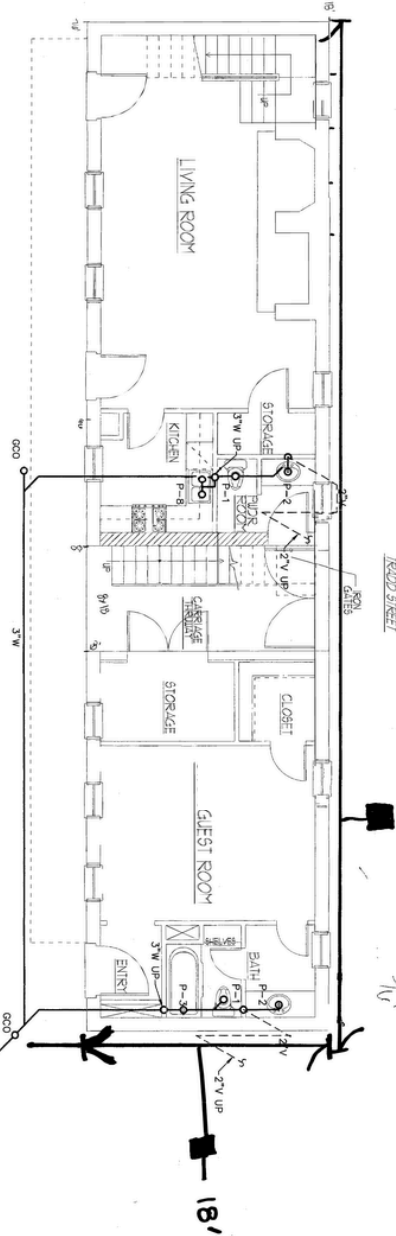

- NOTE:
1. REFER TO SIGNED GATE DRAWINGS FOR NOTES, LEGENDS, SCHEDULES, AND DETAILS.
 2. REFER TO DRAWING P-3 AND P-12 ON THE SIGNED GATE DRAWINGS FOR PILING LOCATIONS.

SECOND FLOOR PLAN
SCALE: 1/4" = 1'-0"

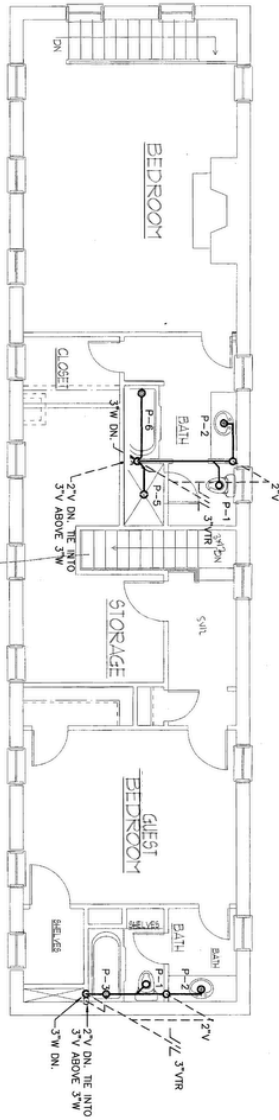

EPIC ENGINEERING
INC.
710 SOUL STREET, 2ND FLOOR, SC 29403
(843) 847-6328

PROJECT NUMBER	9909
DRAWING DATE	11/6/00
SHEET NUMBER	P-1

CARRIAGE HOUSE
SWORD GATE HOUSE & INN
32 LEGARE ST./III TRADD ST.
CHARLESTON, SC

Glenn Keyes
Architects
12 Vanderhorst Street
Charleston, SC 29403
(843) 722-4103
fax: (843) 722-4140

DISCLAIMER:
For informational purposes only
Not officially updated