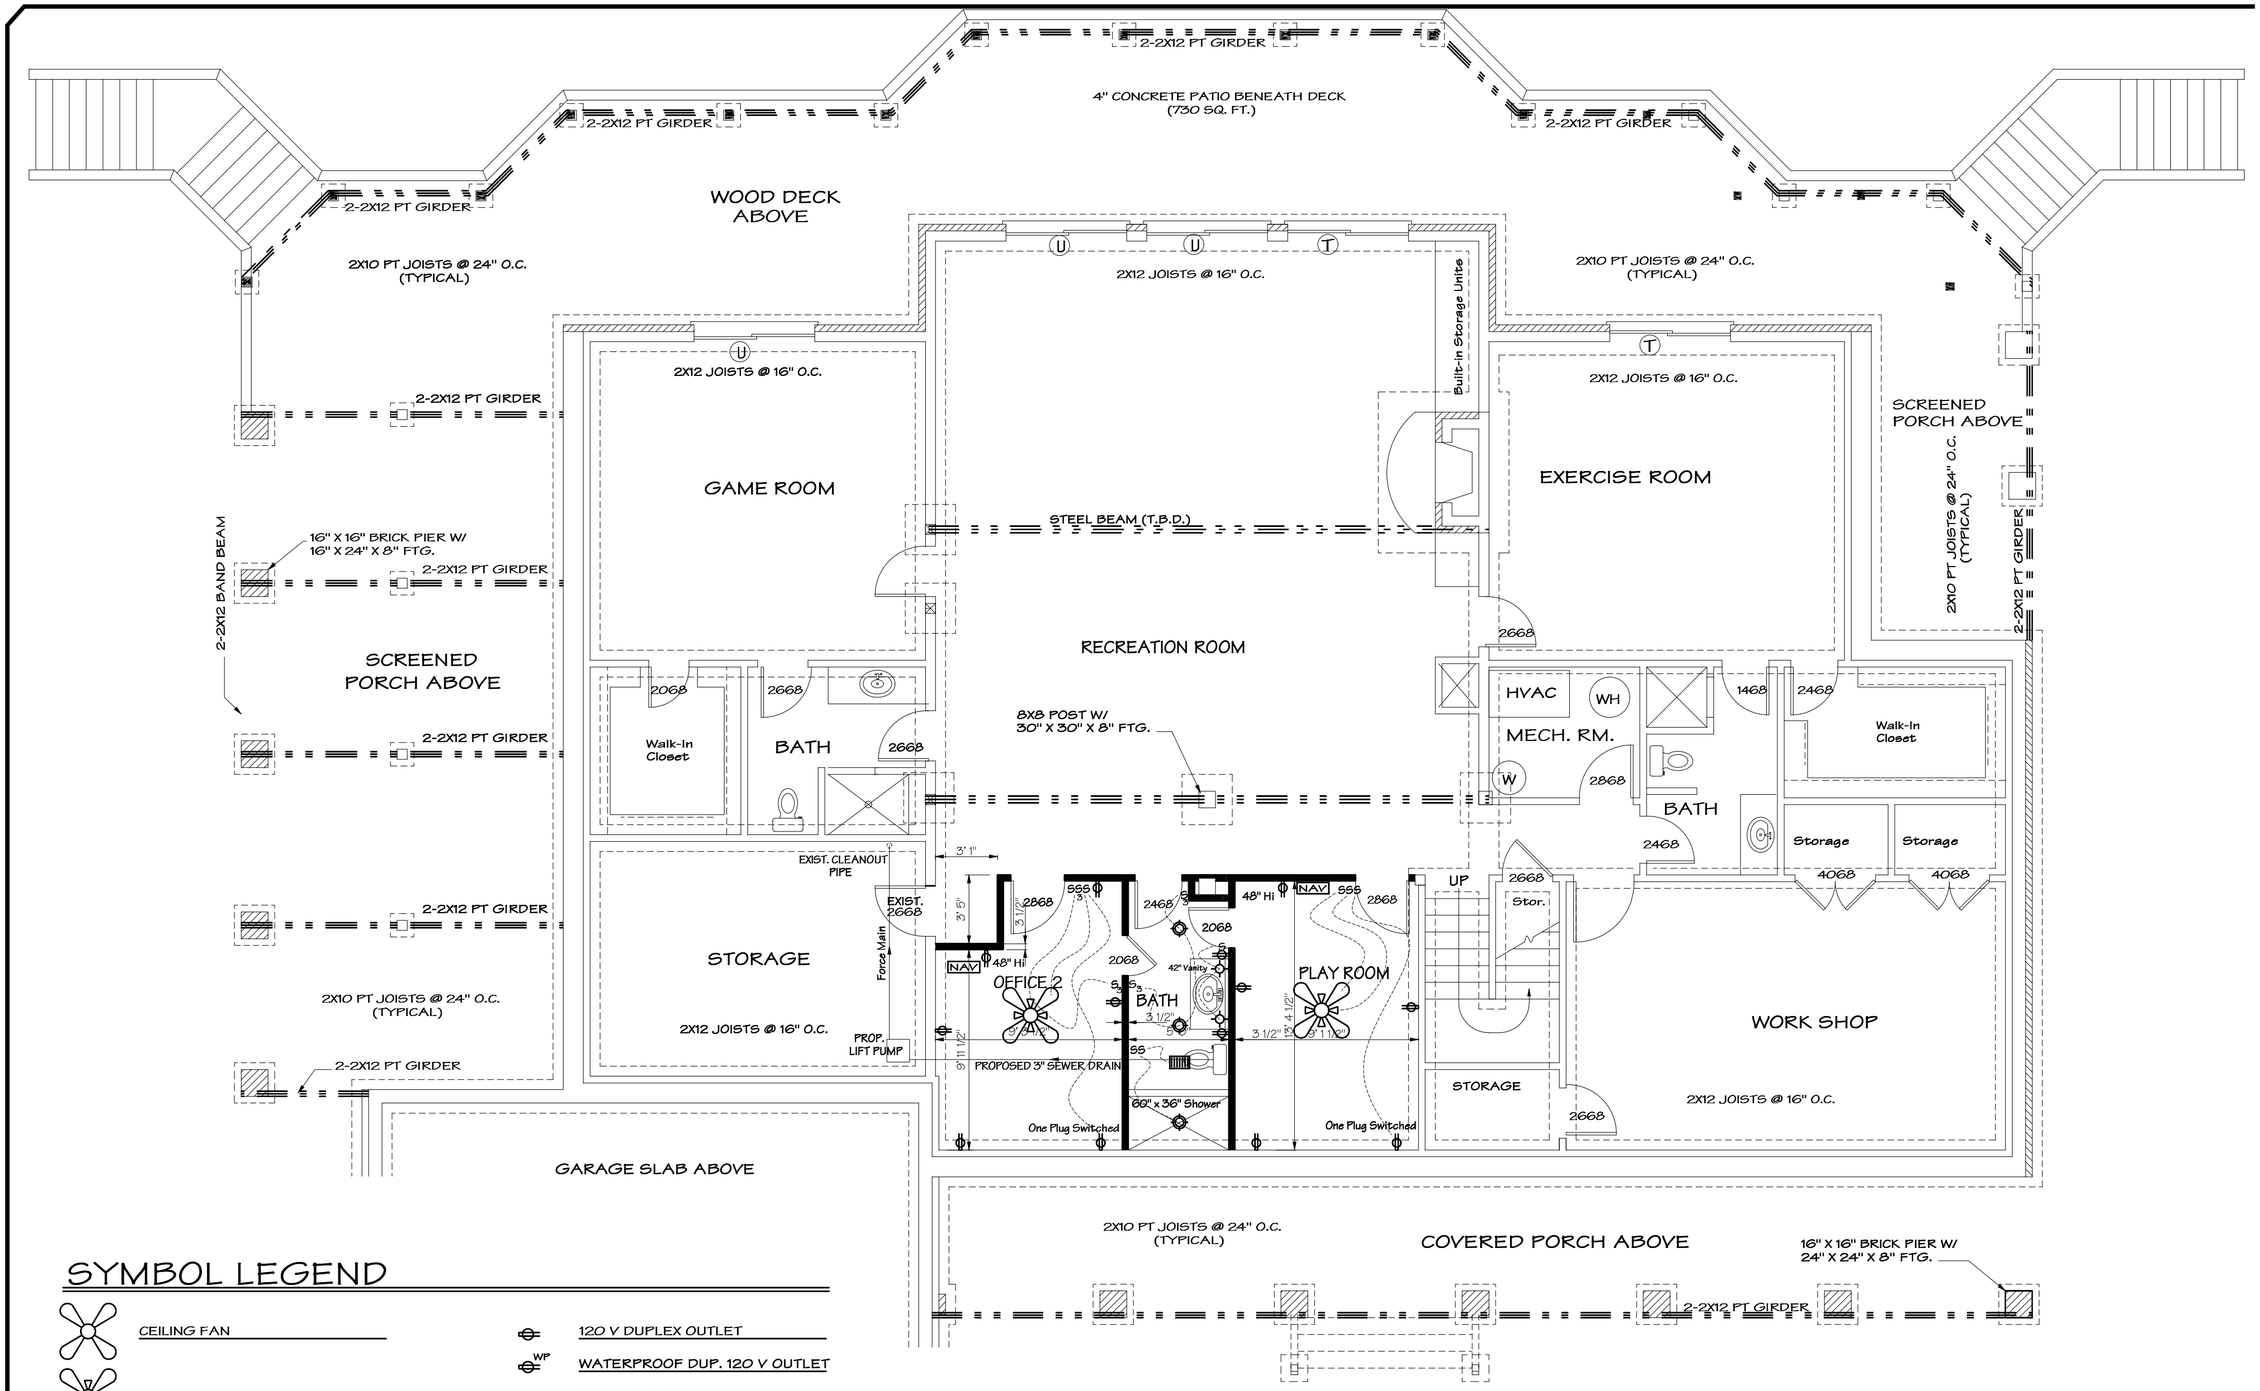

SYMBOL LEGEND

- CEILING FAN
- CEILING FAN W/ LIGHT SET
- STRIP BATH LIGHT FIXTURE
- CEILING MOUNTED LIGHT FIXTURE
- WALL MOUNTED LIGHT FIXTURE
- RECESSED LIGHT FIXTURE
- DUAL FLOOD LIGHT FIX.
- VENTILATOR FIXTURE
- FLOURESCENT FIXTURE
- TRACK LIGHTING
- 120 V DUPLEX OUTLET
- WP WATERPROOF DUP. 120 V OUTLET
- 220 V OUTLET
- S SINGLE POLE SWITCH
- S3 3-WAY DIPOLE SWITCH
- SSS MULTIPLE SWITCH BANK
- T TELEPHONE OUTLET
- NAV NETWORK AUDIO VISUAL
- 200 AMP SERVICE PANEL
- LIGHTING CIRCUIT WIRING

SCALE: 3/16" = 1'

0 1 2 3 4

BASEMENT / FOUNDATION PLAN

REVISIONS:	DATE:

ELKCREEKHD@GMAIL.COM

Elk Creek Home Design

392 BURRUSS MILL ROAD, SUITE 200
BUMPASS, VA 23024
540-967-8388

CUSTOM BUILDING DESIGN

SITE PLANNING & ANALYSIS

KENDALL RESIDENCE REMODEL

SECTION IIC LOT 131 WYNDEMERE SUBDIVISION

Mineral, Virginia

Copyright © 2018 by Elk Creek Home Design
Latest Version Herein, All Rights Reserved.

BEGIN DATE:	08/11/18
FINAL DATE:	
SCALE:	3/16" = 1'
BUILDER:	
JOB:	LAD 180811
DRAWN BY:	L.Q.D.