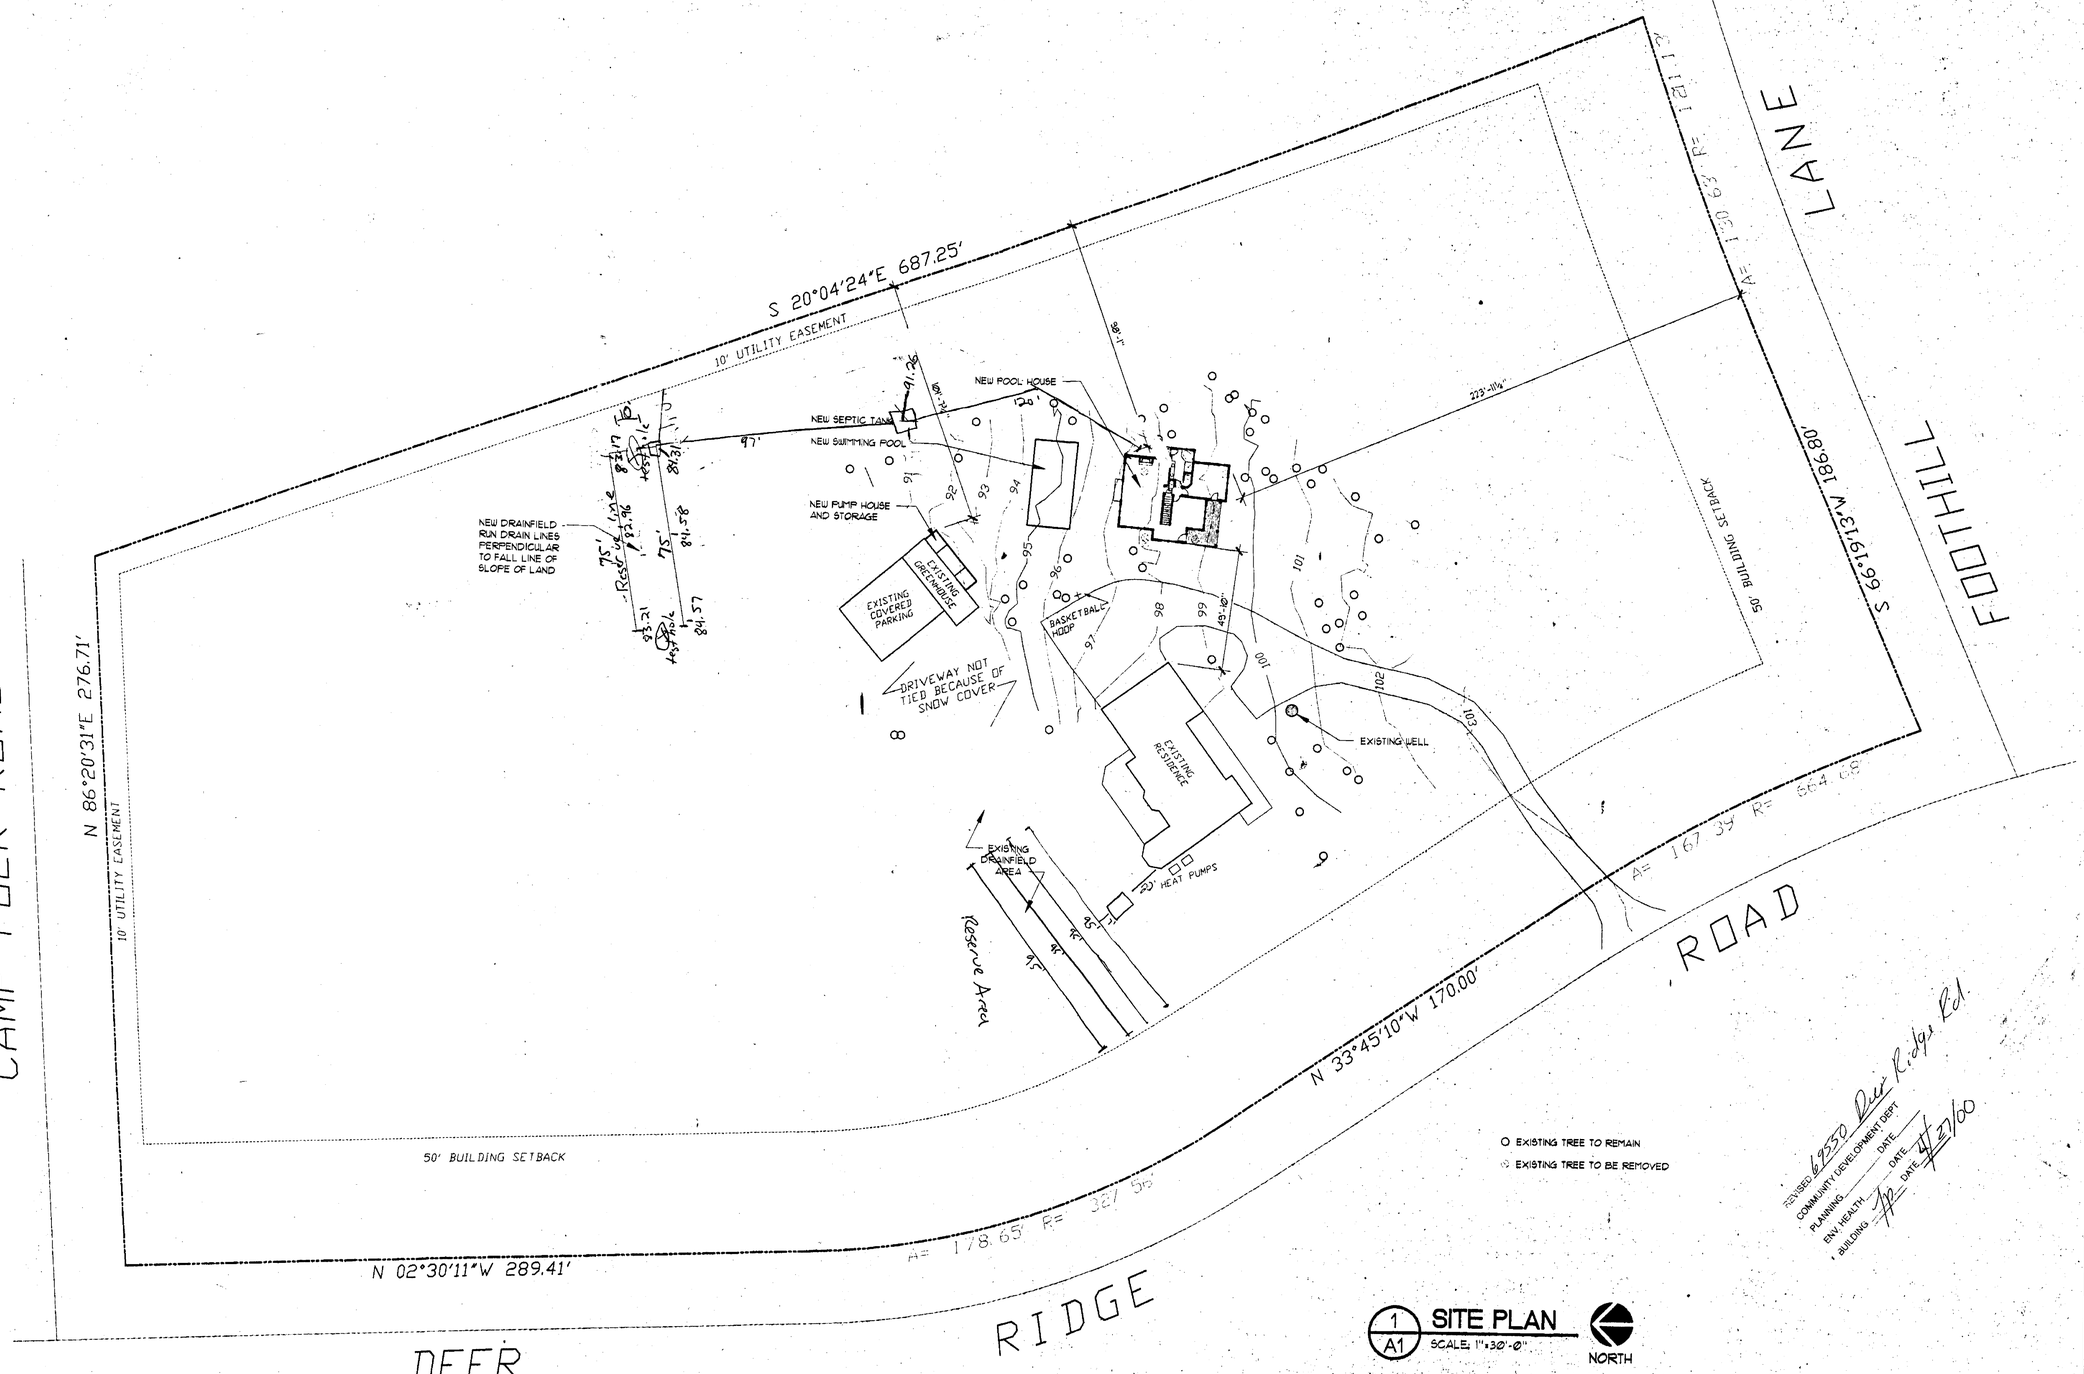

1 / A1 **SITE PLAN**
SCALE: 1"=30'-0"

NORTH

LOT 1, BLOCK 1, INDIAN FORD MEADOWS
DESCHUTES COUNTY, OREGON

T14S, R10 EWM, SEC. 34 T.L. #1900
ZONE: RR-10, AH

BUILDER/CONTRACTOR:
LAREDO CONSTRUCTION
541·549·1575

RUETTGERS POOL HOUSE

SCALE: AS NOTED
DATE: 4-3-00
SITE PLAN
DRAWN BY: JLA
REVISION:

KEN & SHERYL RUETTGERS, 6550 DEER RIDGE ROAD, SISTERS, OR 97759 (541)549-4478 FAX-(541)549-4478
ROSENQUIST CUSTOM DESIGN (541) 389-3231 FAX SAME UK-(541)549-1144 X 8214
NW HALL ST., BEND, OR 97701

DRAWING NUMBER: A1 of 6