


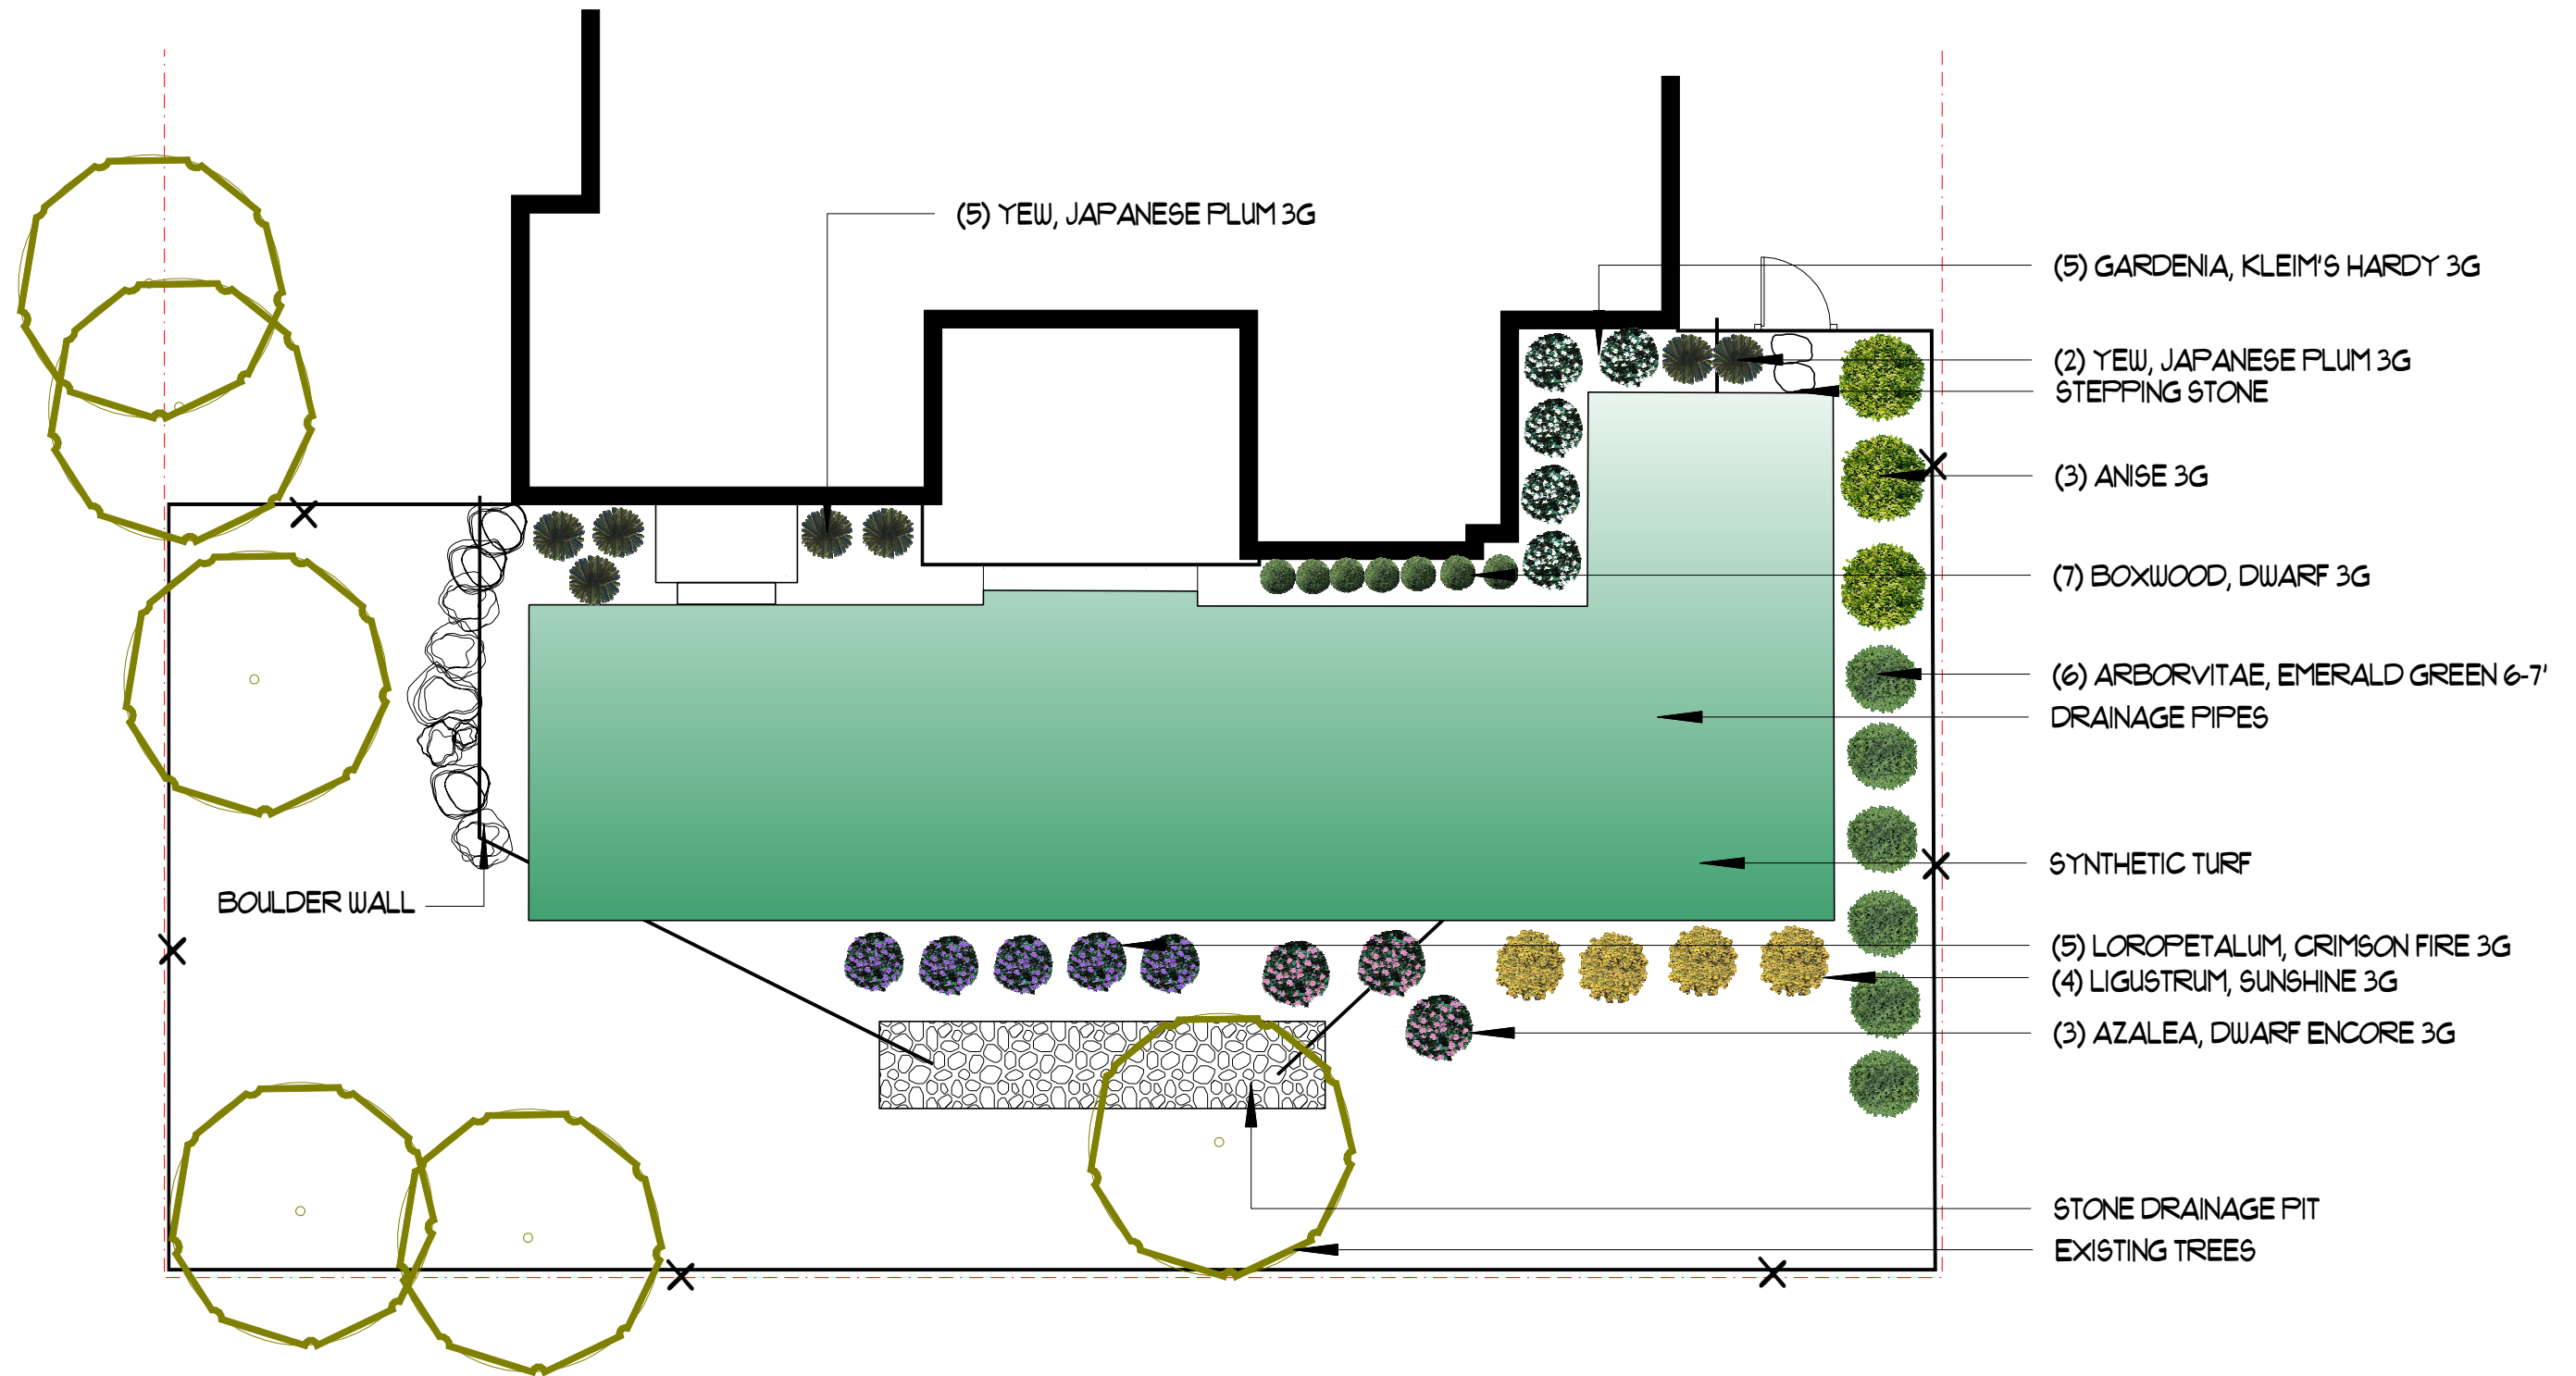

Revision #:
Date: 7/28/2026

Scale: 
1" = 10'

Landscape Plan: 1 of 1
4180 Ashwoody Trail

Landscape Design by: Sue Theisen
Mobile Joe's Landscaping