


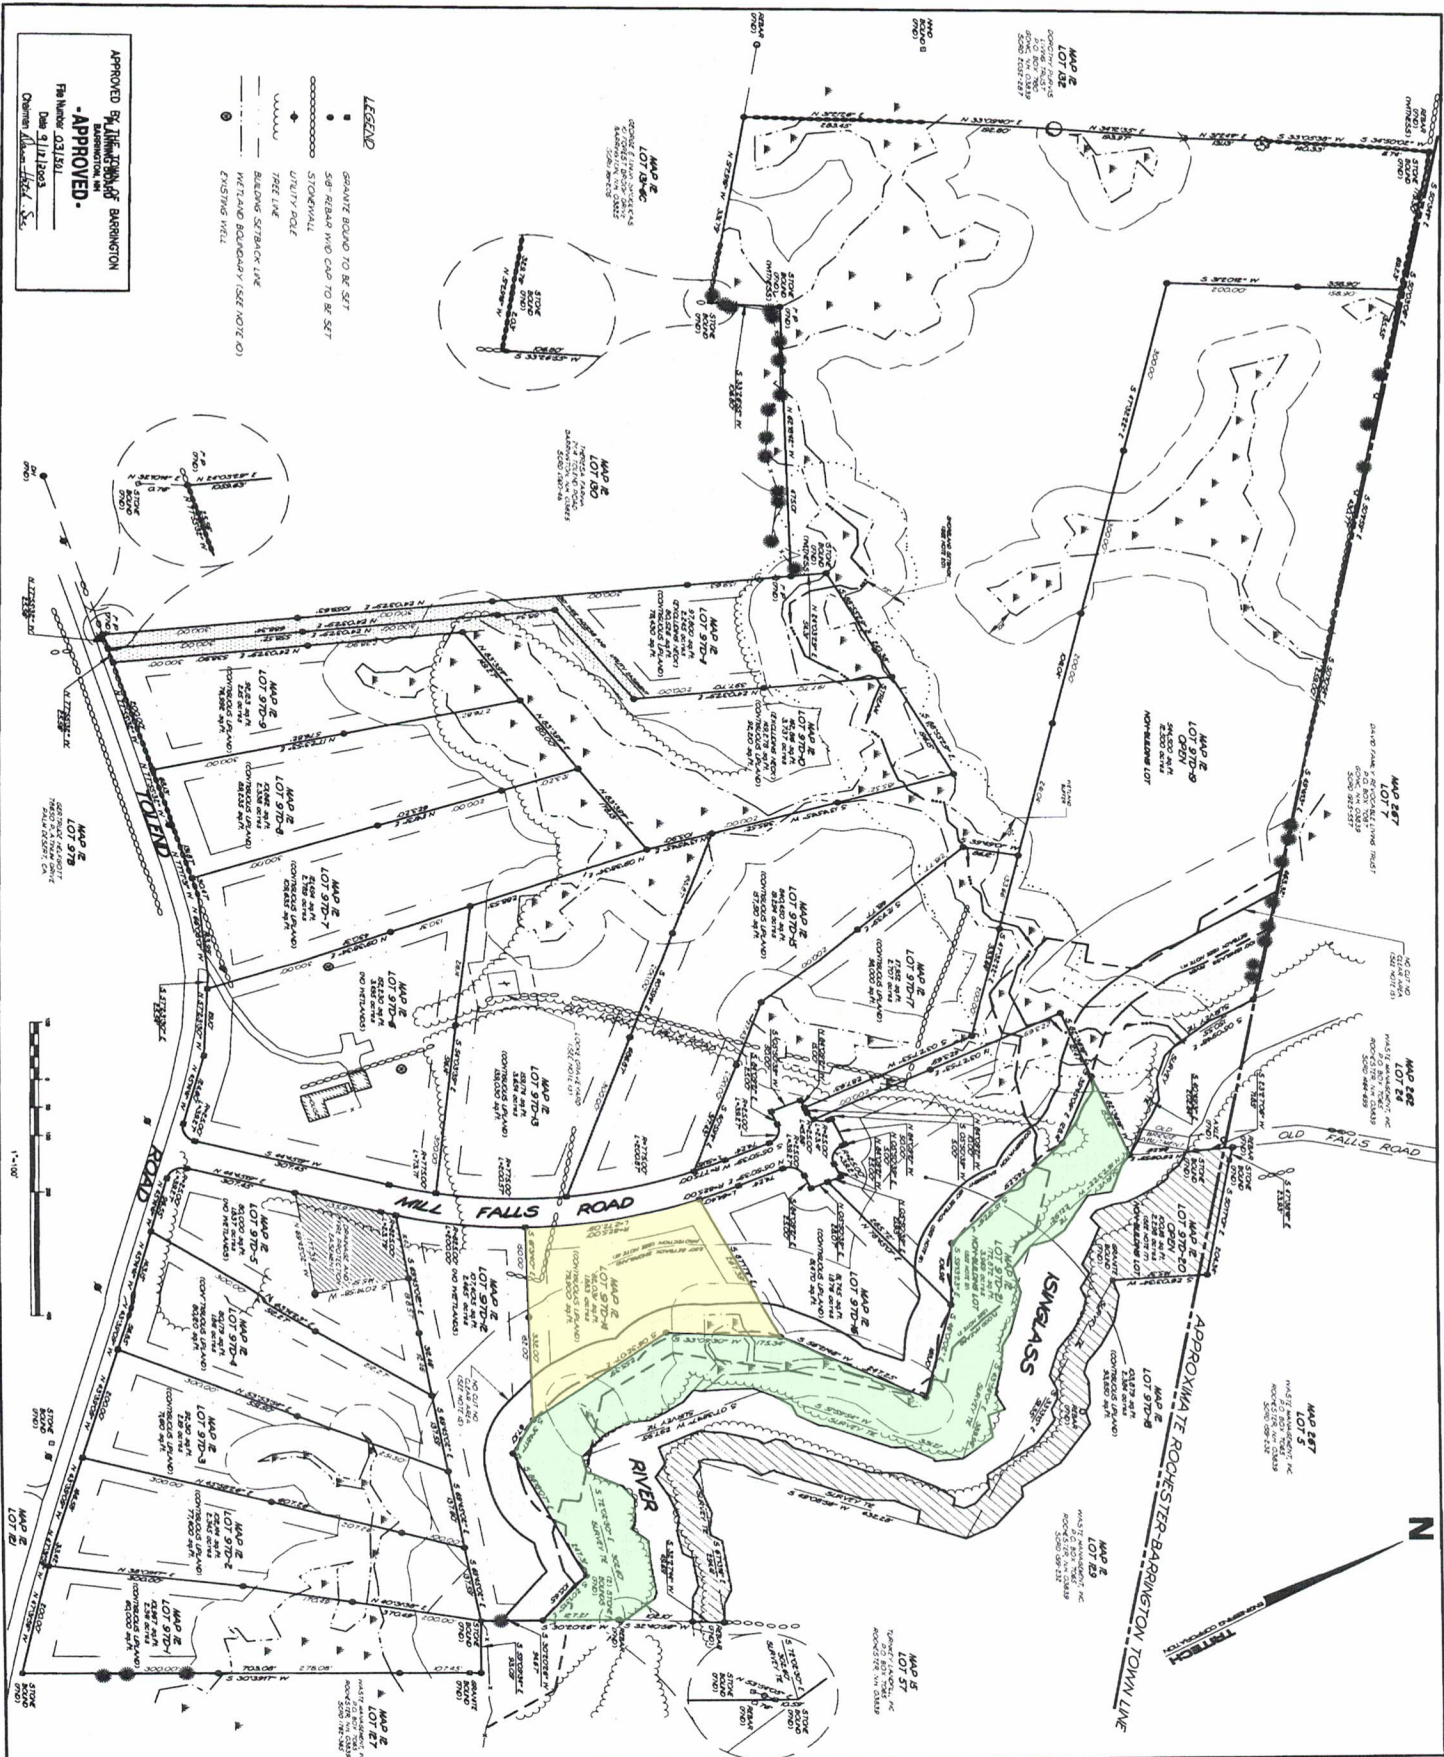

SHEET NO.	SUBDIVISION PLAN			TRITECH ENGINEERING CORPORATION	
S-2	"THE FALLS"		REVISIONS	DATE	DESCRIPTION
	ON THE ISINGLASS RIVER			2/11/03	REV. PER PLANNING BOARD COMMENTS
	TOLEND ROAD			3/19/03	REV. PER PLANNING BOARD COMMENTS
	BARRINGTON, NEW HAMPSHIRE			4/15/03	REV. PER PLANNING BOARD COMMENTS
				9/4/03	REV. PER PLANNING BOARD COMMENTS
OCTOBER 15, 2002	JOB No. 02106			45N COVER POINT OFFICE PARK COVINGTON, NEW HAMPSHIRE 03600 TELEPHONE 603 748 6107 FAX 603 748 3930	