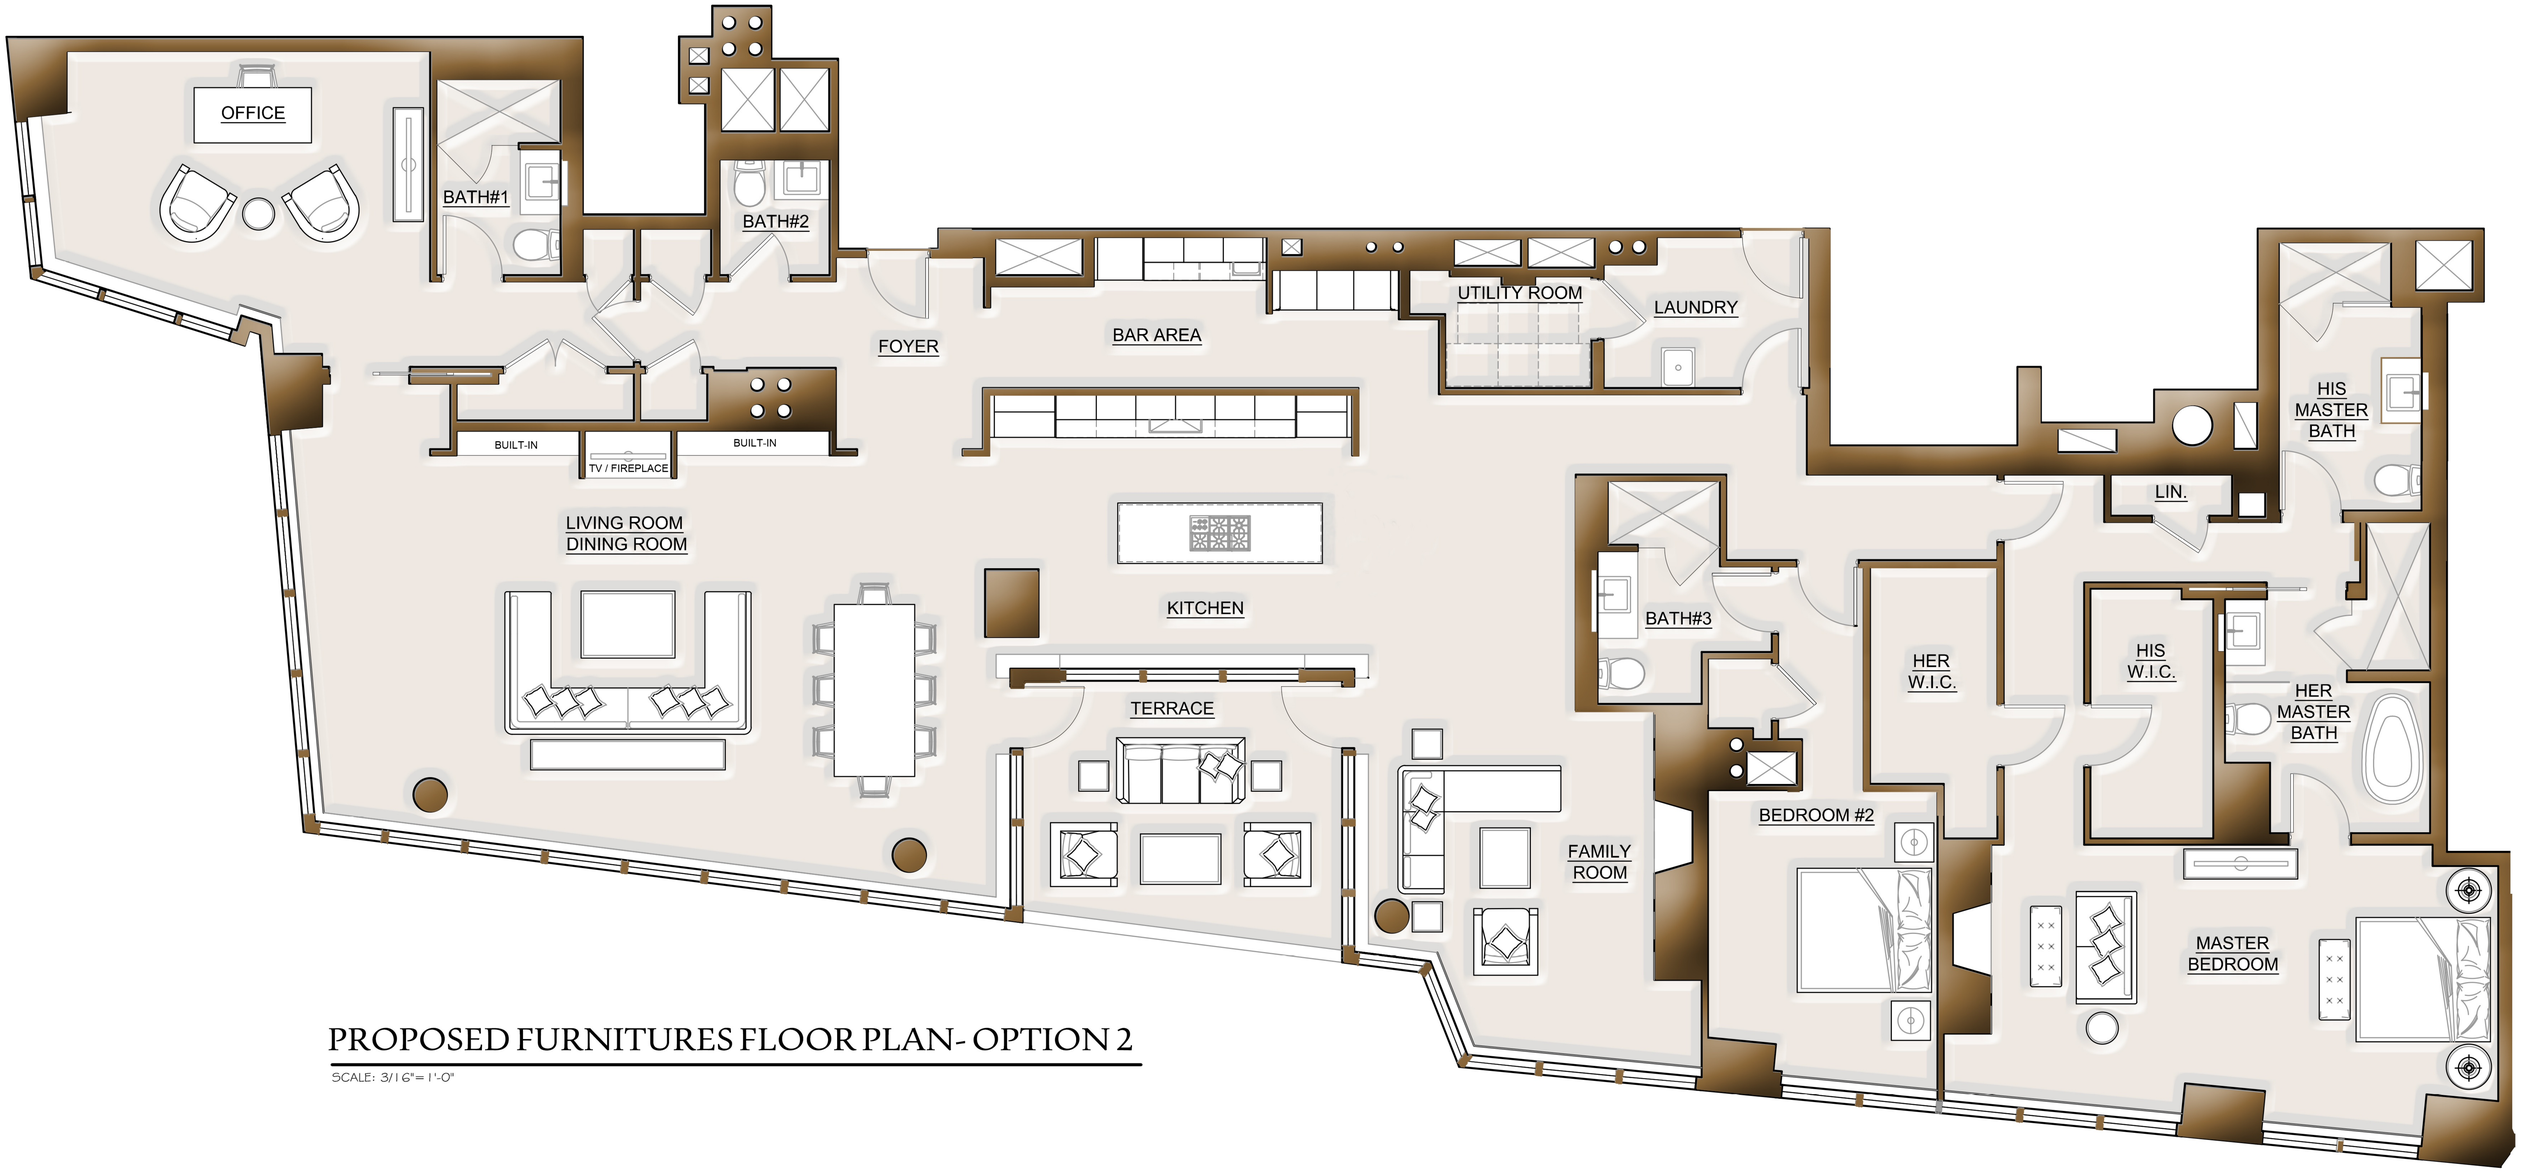

PROPOSED FURNITURES FLOOR PLAN- OPTION 2

SCALE: 3/16"= 1'-0"