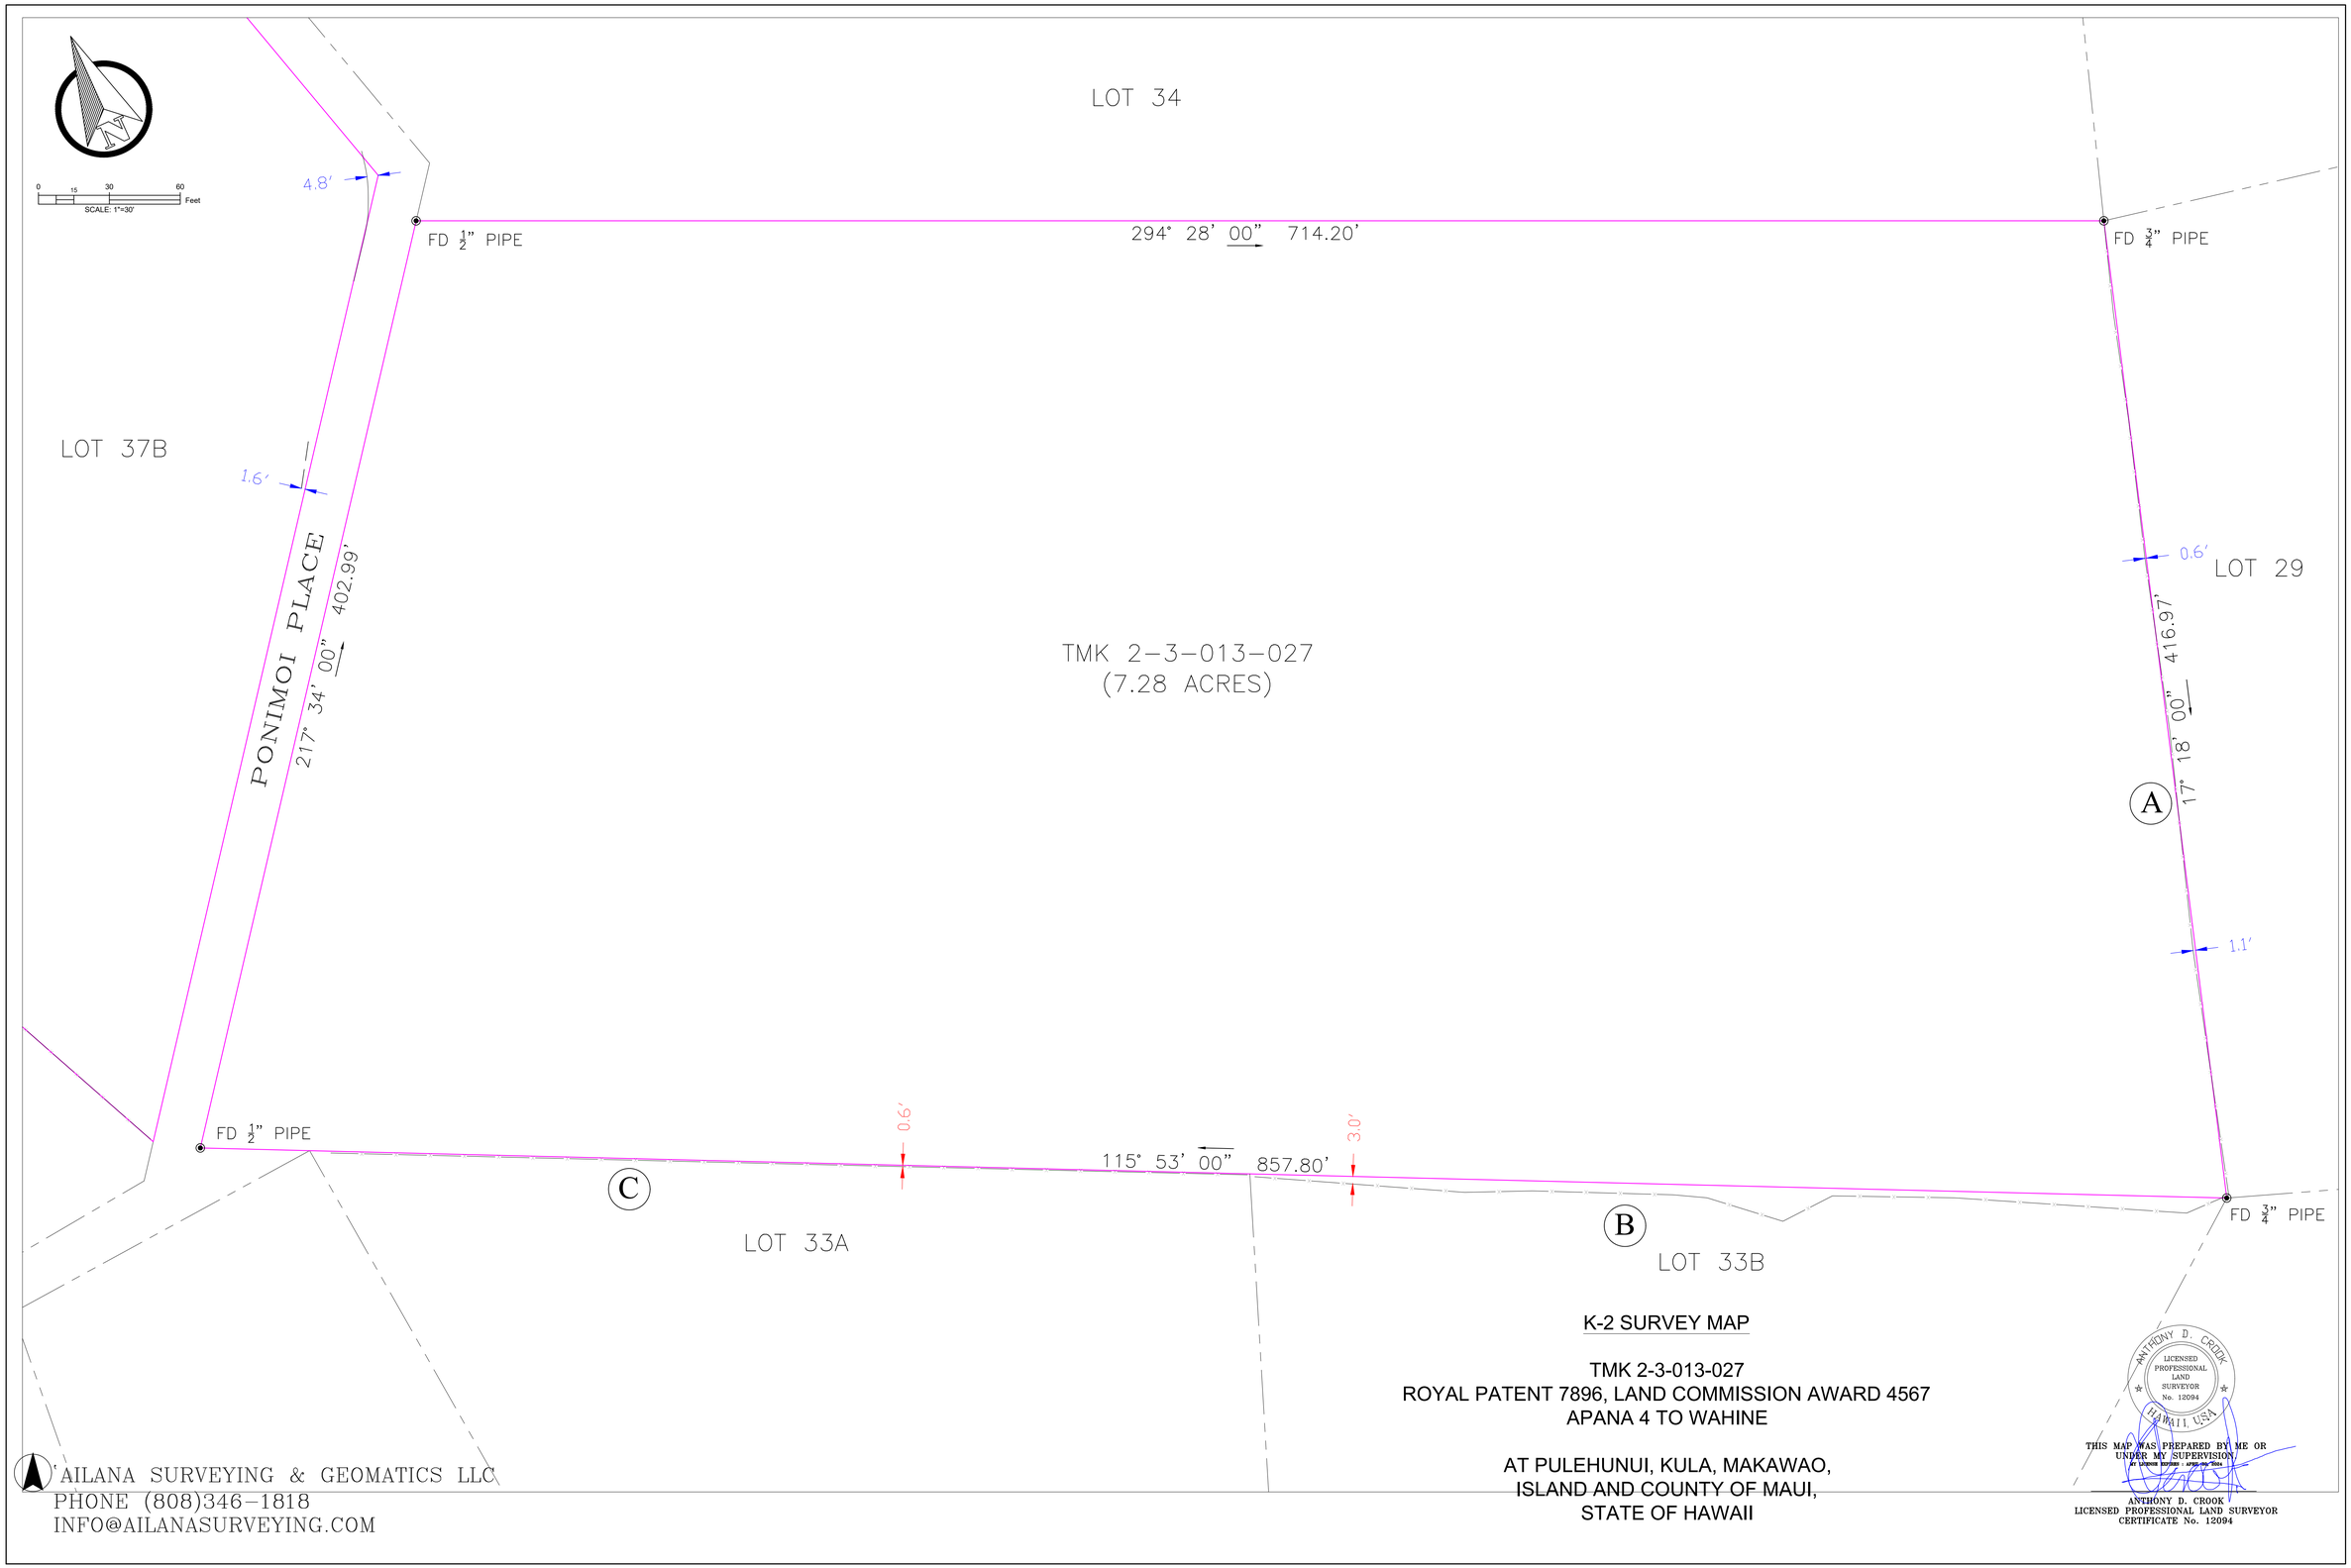

G:\Ailana Surveying Dropbox\Anthony Crook\Projects\2023\Maui\2-3-013-026 027 042 (Haleakala Highway)\Haleakala Hwy.dwg

MAP DATED: May 4, 2023

TMK(2) 2-3-013-027

K-2 SURVEYOR'S REPORT

THIS IS TO INFORM YOU THAT ON APRIL 30 , 2023, A SURVEY CREW UNDER MY SUPERVISION AND DIRECTION LOCATED IMPROVEMENTS ALONG THE PERIMETER OF THE SUBJECT PROPERTY REFERRED TO BY TAX MAP KEY 2-2-3-013-027.

THE FOLLOWING IS A LIST OF IMPROVEMENTS LOCATED ALONG WITH THEIR RESPECTIVE POSITIONS:

A. MEANDERING WIRE FENCE IS LOCATED A MAXIMUM OF 1.1' INTO SUBJECT PROPERTY.
B. WIRE FENCE IS LOCATED ON LOT 33B.
C. WIRE FENCE IS LOCATED ON LOT 33A.

ANTHONY D. CROOK
LICENSED PROFESSIONAL LAND SURVEYOR
No. 12094
HAWAII, U.S.A.

THIS MAP WAS PREPARED BY ME OR UNDER MY SUPERVISION.
MY LICENSE EXPIRES : APRIL 30, 2024

ANTHONY D. CROOK
LICENSED PROFESSIONAL LAND SURVEYOR
CERTIFICATE No. 12094

'AILANA SURVEYING & GEOMATICS LLC
PHONE (808)346-1818
INFO@AILANASURVEYING.COM

MAP DATED: May 4, 2023

TMK(2) 2-3-013-027