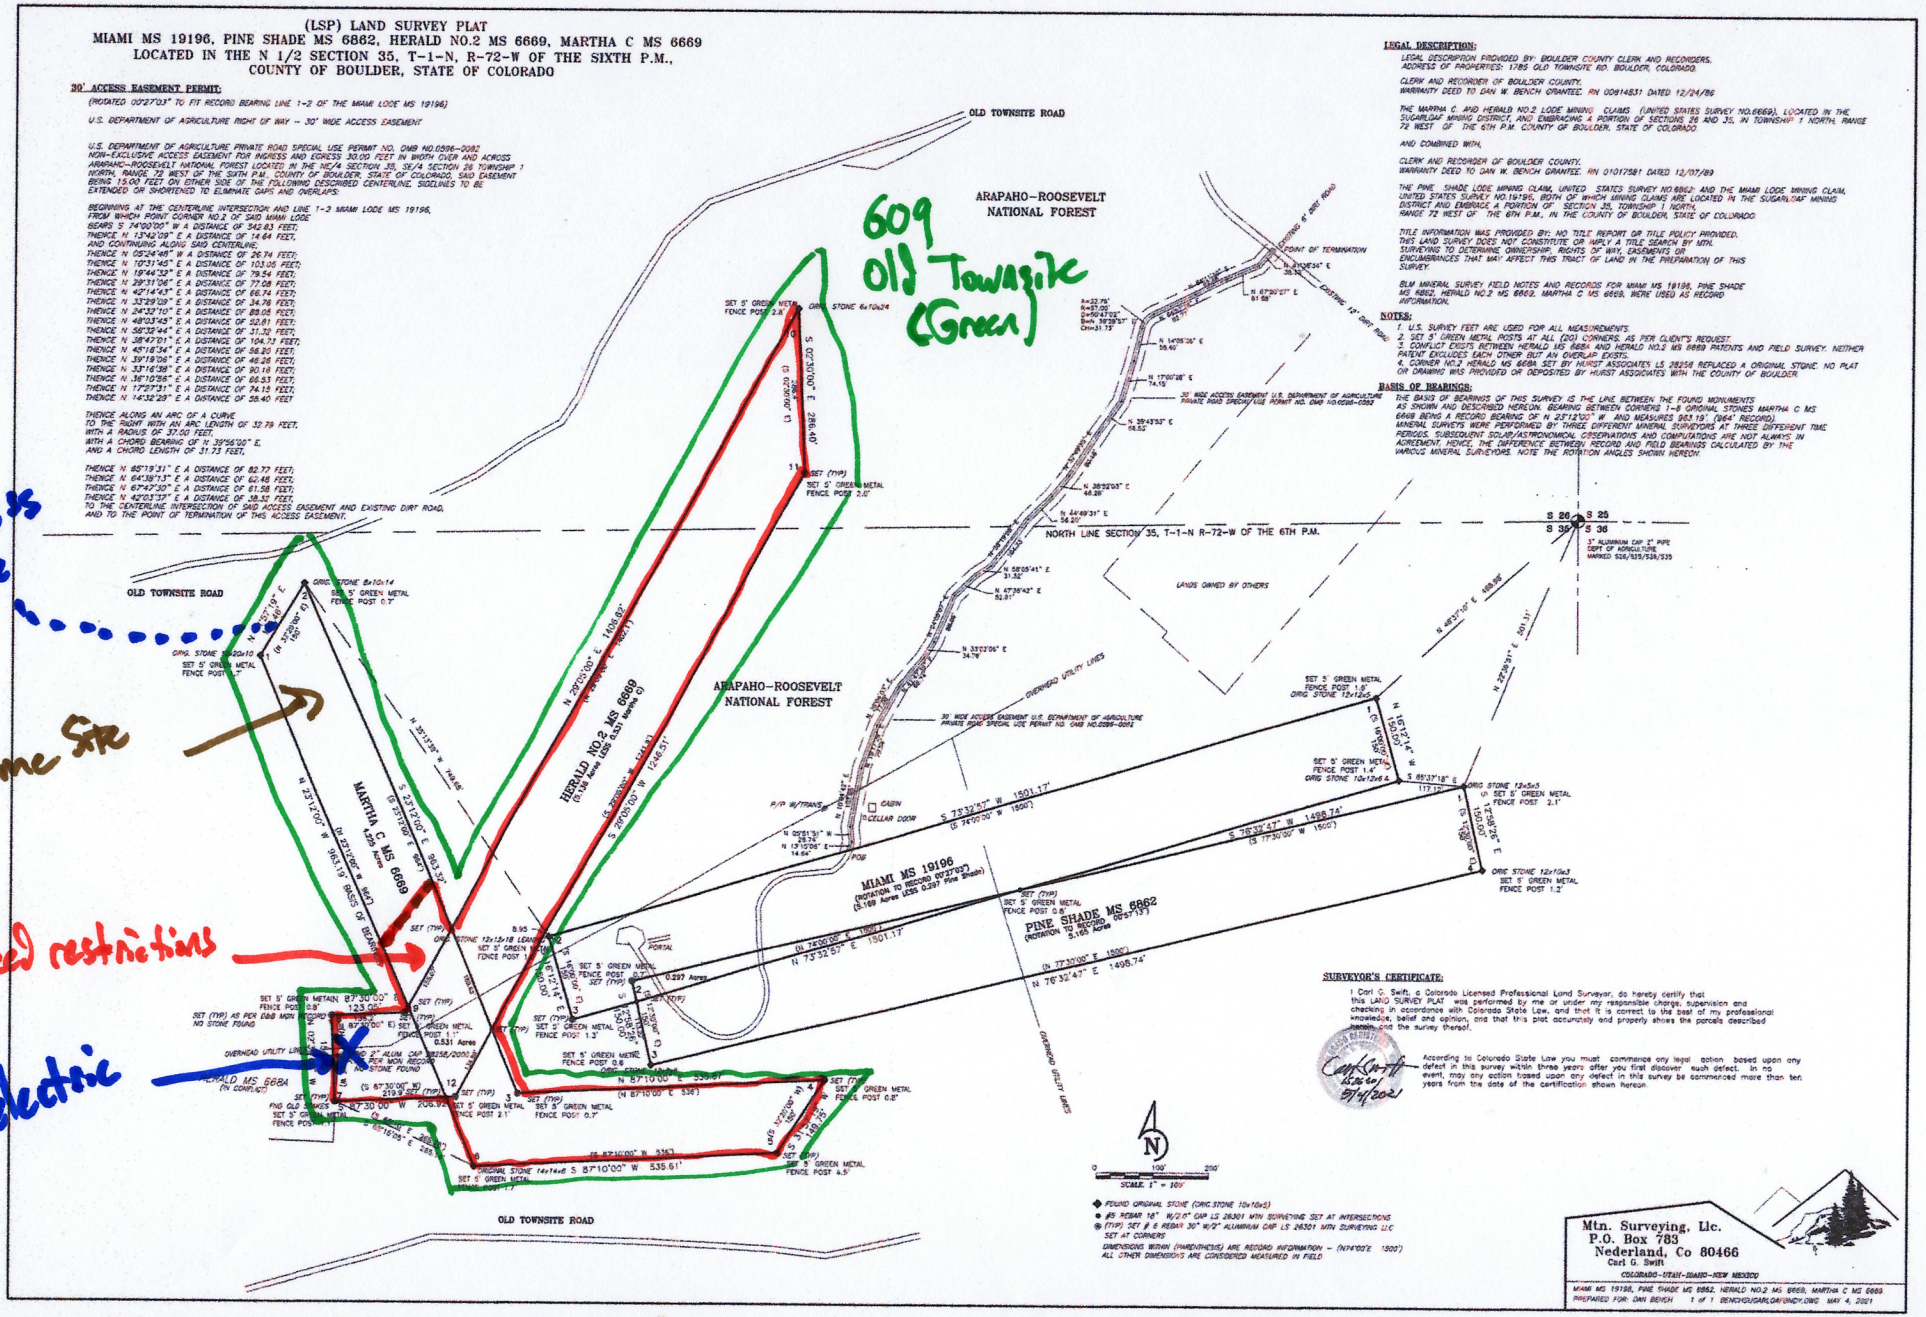
(LSP) LAND SURVEY PLAT
MIAMI MS 19196, PINE SHADE MS 6862, HERALD NO.2 MS 6669, MARTHA C MS 6669
LOCATED IN THE N 1/2 SECTION 35, T-1-N, R-72-W OF THE SIXTH P.M.,
COUNTY OF BOULDER, STATE OF COLORADO
30' ACCESS EASEMENT PERMIT:
LEGAL DESCRIPTION:
BASIS OF BEARINGS:
NOTES:
609 Old Townsite (Green)
Access Drive
Home Site
Deed restrictions
electric
OLD TOWNSITE ROAD
ARAPAHO-ROOSEVELT NATIONAL FOREST
NORTH LINE SECTION 35, T-1-N R-72-W OF THE 6TH P.M.
MARTHA C MS 6669
HERALD NO.2 MS 6669
PINE SHADE MS 6862
MIAMI MS 19196
SURVEYOR'S CERTIFICATE:
Mtn. Surveying, LLC.
P.O. Box 783
Nederland, Co 80466
Carl G. Swift
COLORADO-UTAH-IDAHO-NEW MEXICO

LS-21-0320