
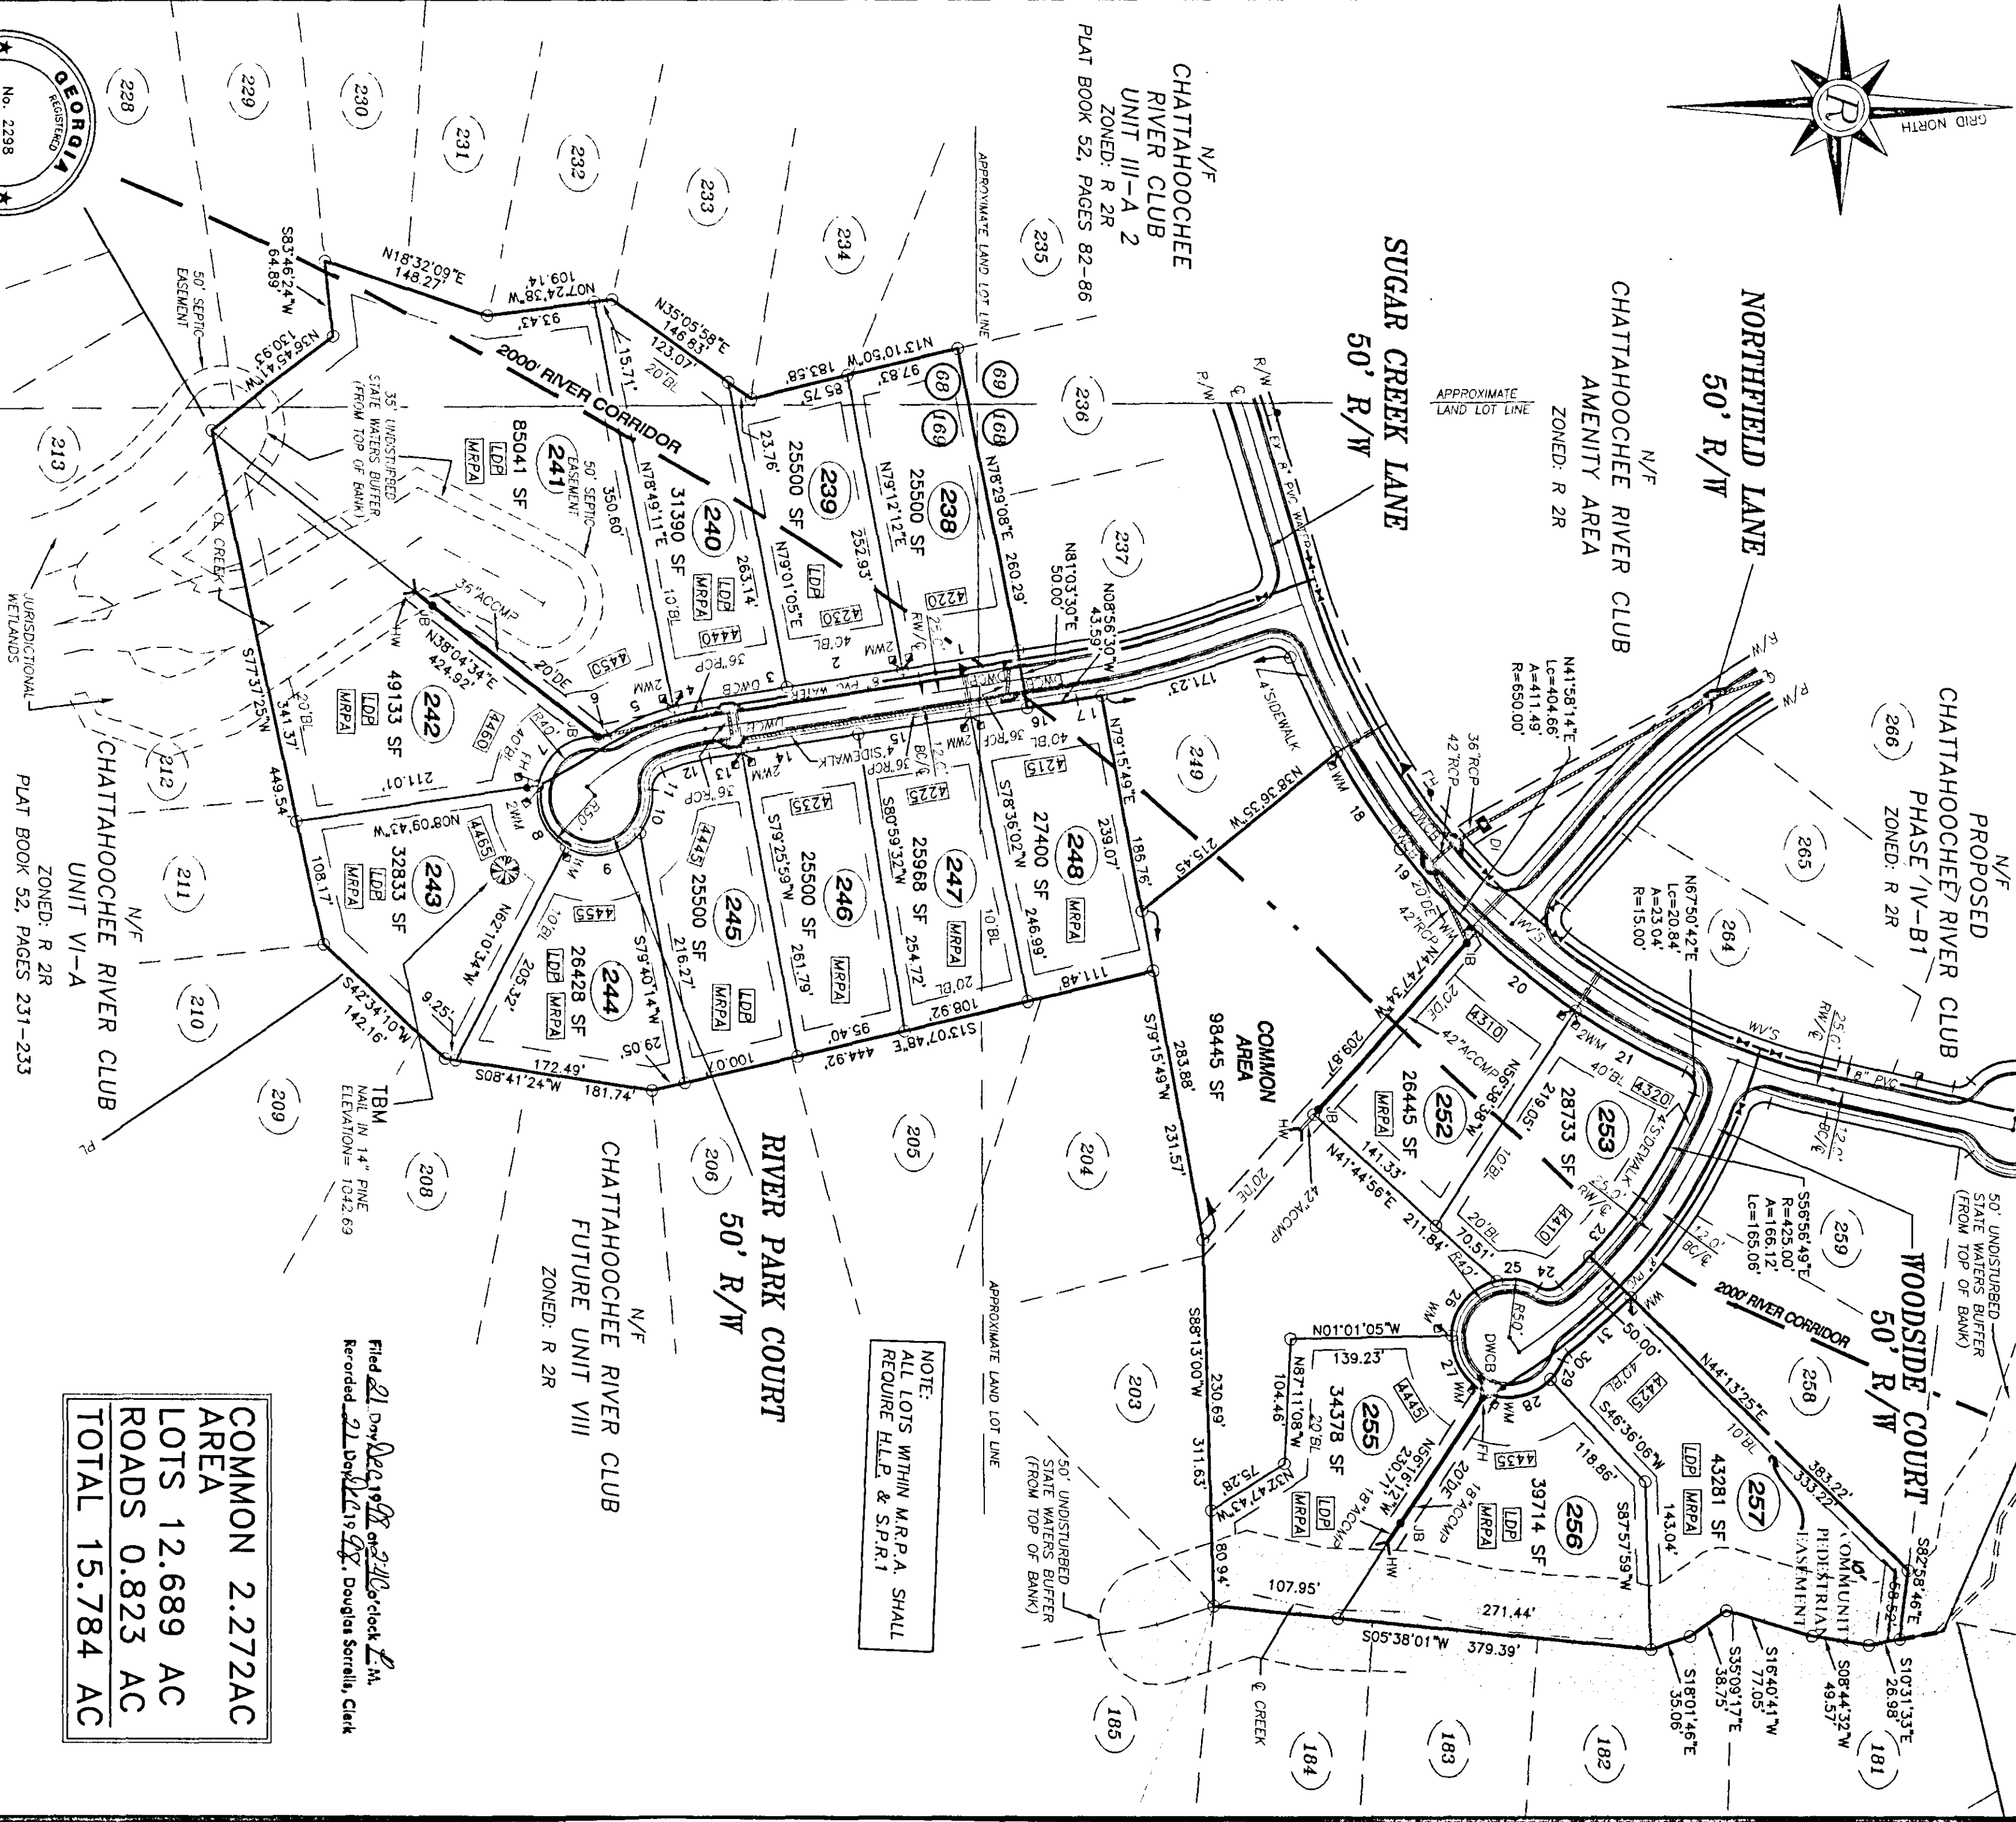


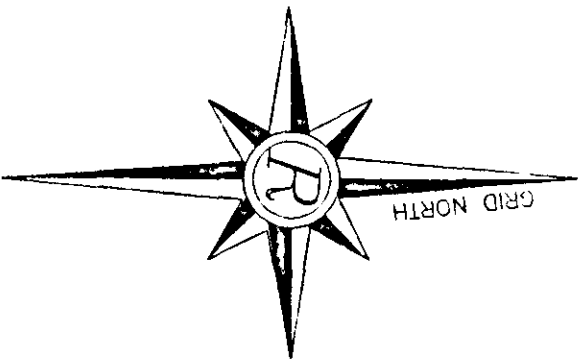

COMMON 2.272AC
AREA
LOTS 12.689 AC
ROADS 0.823 AC
TOTAL 15.784 AC

Douglas Scirelli, Clerk

NOTE:
ALL LOTS WITHIN M.R.P.A. SHALL
REQUIRE H.L.P. & S.P.R.1

DATE 8/5/98
SCALE 1"=100'
JOB NO. 9513678
DRAWN BY S.W.
FILE NO. 11717

NO.	DATE	DESCRIPTION
1		
2		
FINAL SUBDIVISION PLAN FOR
CHATTAAHOOCHEE RIVER CLUB
PHASE IV-B1
LOCATED IN
LAND LOTS 68, 168 & 169
14th DISTRICT, 1st SECTION
FORSYTH COUNTY, GEORGIA

rochester
rochester & associates, inc.
