I REQUIRE THIS PLAN TO BE DEPOSITED UNDER THE REGISTRY ACT

DATE Oct 2, 1991

RONALD J. EMO

PLAN 16R- 5053

RECEIVED AND DEPOSITED

DATE October 8, 1991

Shirley Pembroke

DEPUTY LAND REGISTRAR FOR THE LAND REGISTRY DIVISION OF GREY NORTH NO. 16

PART	LOT	CONC.	INST.	SUBJ. TO	AREA
1	29	11	55567 and 122345		2·195 ha.
2				209669	0·0161 ha

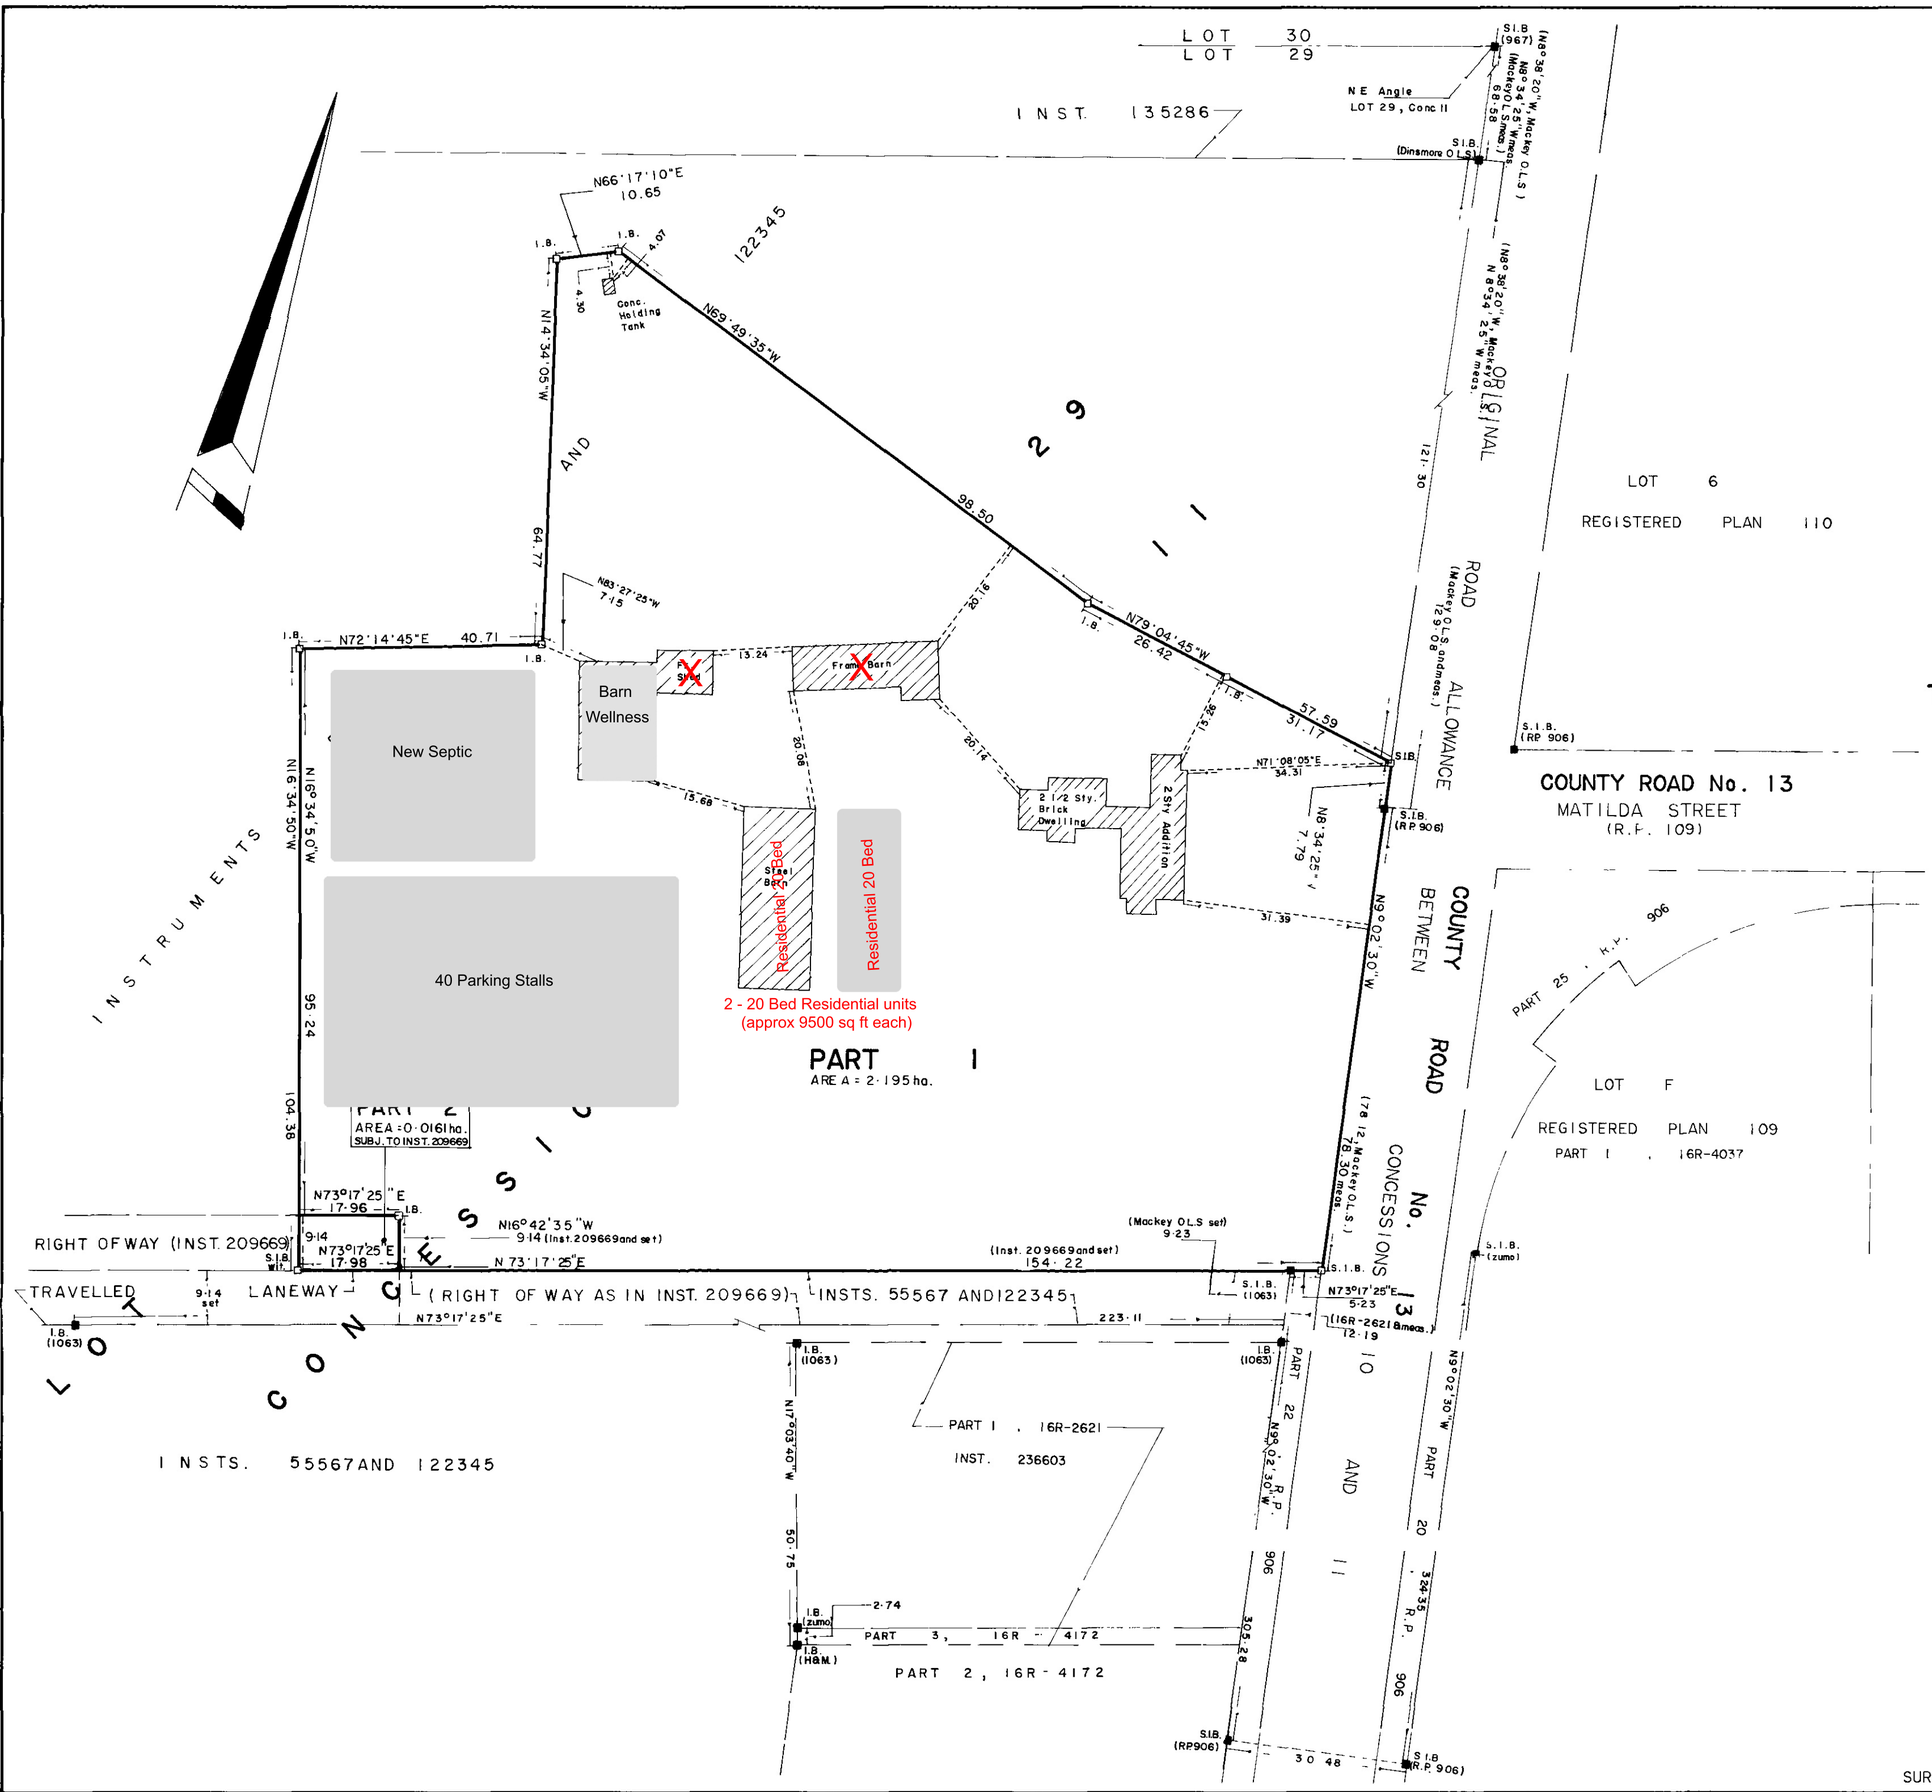

PLAN OF SURVEY OF PART OF LOT 29 CONCESSION 11 TOWNSHIP OF COLLINGWOOD COUNTY OF GREY

SCALE 1:750

0 5 10 15 30 METRES

ZUBEK, EMO AND PATTEN LTD.
1989

METRIC

DISTANCES ON THIS PLAN ARE IN METRES AND CAN BE CONVERTED TO FEET BY DIVIDING BY 0.3048

CAUTION

THIS PLAN IS NOT A PLAN OF SUBDIVISION WITHIN THE MEANING OF THE PLANNING ACT

NOTES

BEARINGS HEREON ARE ASTRONOMIC AND ARE REFERRED TO THE WESTERLY WIDENED LIMIT OF COUNTY ROAD No. 13 BEING N9 02 30 W IN ACCORDANCE WITH REGISTERED PLAN 906

- DENOTES SET
- DENOTES FOUND
- S.I.B. DENOTES 0.025 X 0.025 X 1.219 IRON SURVEY BAR
- I.B. DENOTES 0.016 X 0.016 X 0.610 IRON SURVEY BAR
- S.S.I.B. DENOTES 0.025 X 0.025 X 0.610 IRON SURVEY BAR
- C.C. DENOTES CUT CROSS
- ZUMO DENOTES ZUBEK EMO AND PATTEN LIMITED

SURVEYOR'S CERTIFICATE

I CERTIFY THAT :
1. THIS SURVEY AND PLAN ARE CORRECT AND IN ACCORDANCE WITH THE SURVEYS ACT AND THE REGISTRY ACT AND THE REGULATIONS MADE THEREUNDER .
2. THE SURVEY WAS COMPLETED ON THE 10th DAY OF AUG., 1989

JAN. 19, 1990

RONALD J. EMO
ONTARIO LAND SURVEYOR
COLLINGWOOD

SURVEY FOR MR. VAL O'NEIL JOB No. 89-21-1