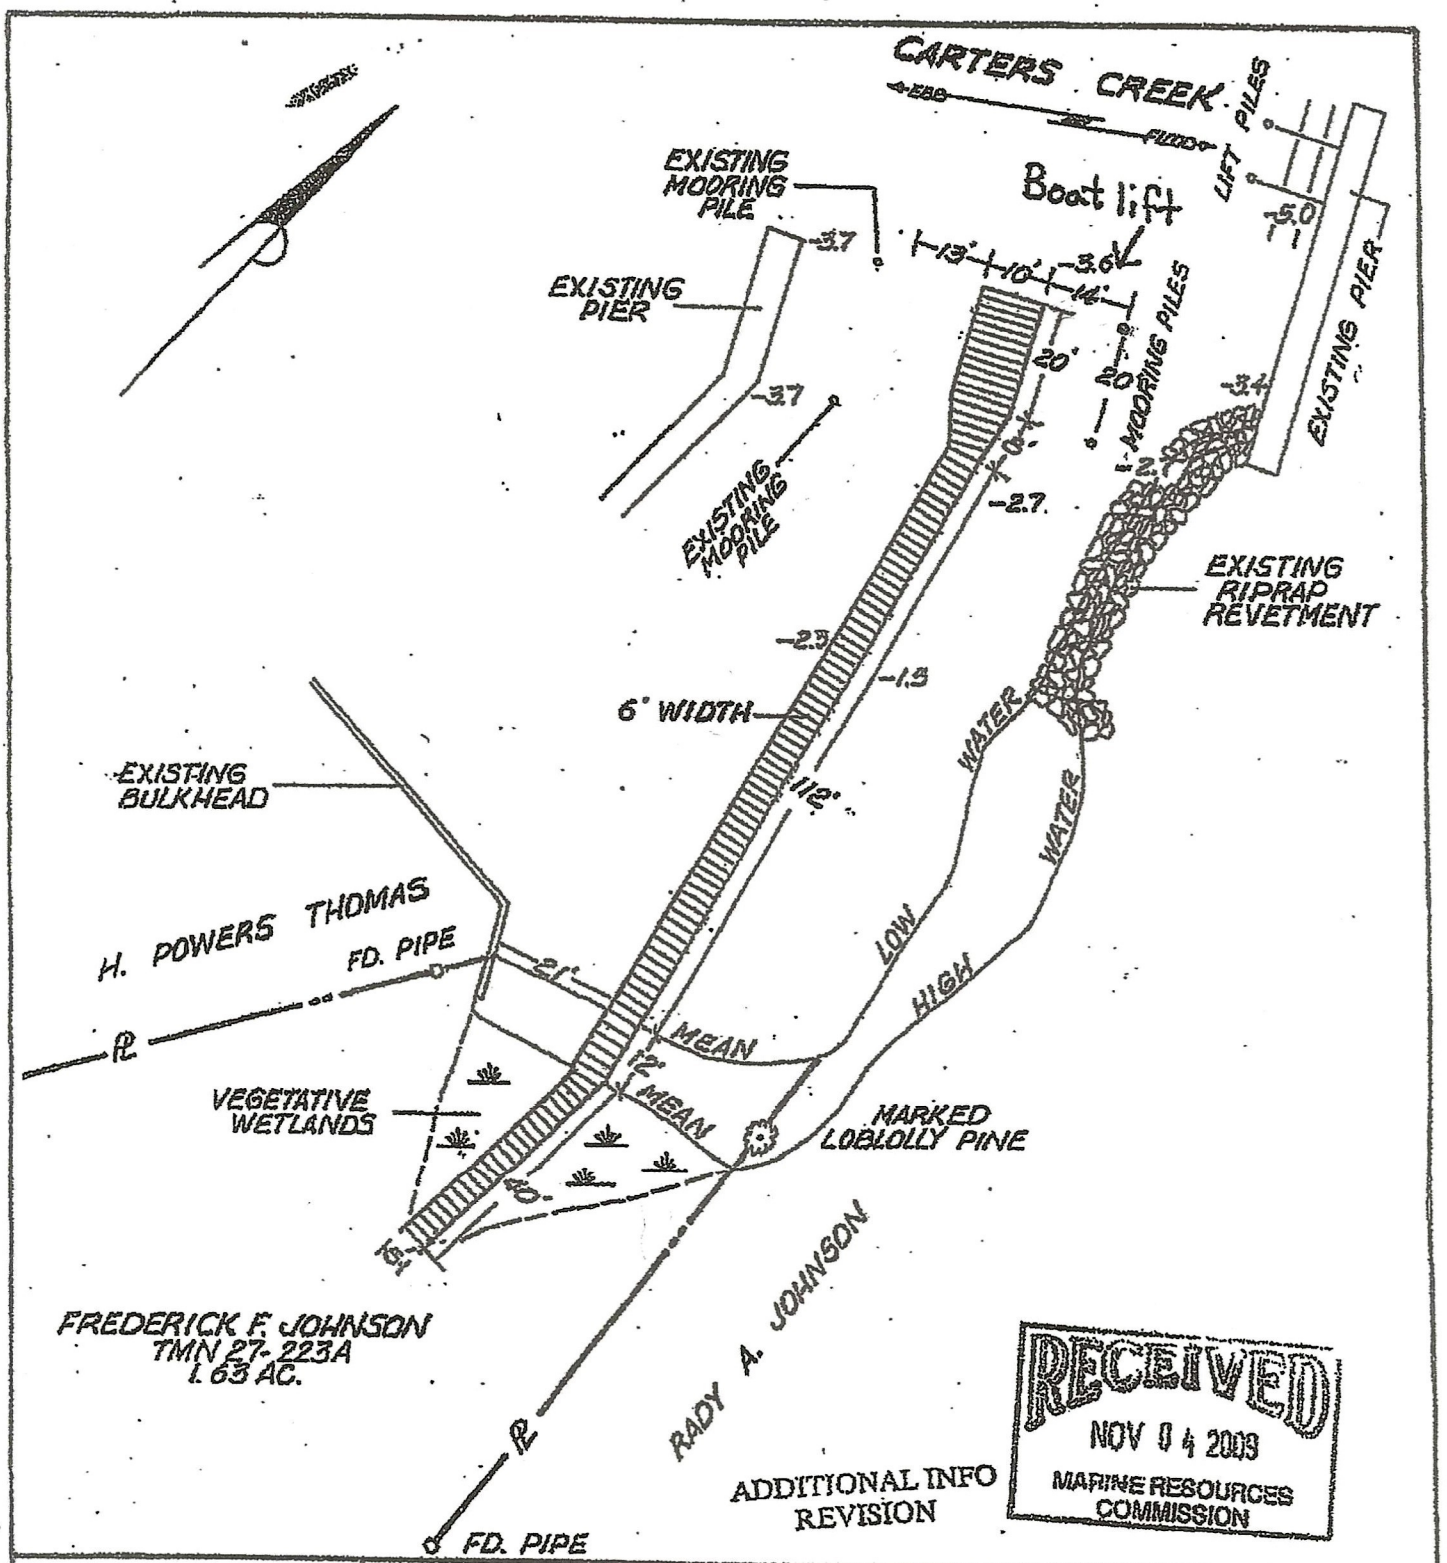

ADJACENT PROPERTY OWNERS	PLAN VIEW	PROPOSED PRIVATE PIER
RADY A. JOHNSON H. POWERS THOMAS	SCALE 1" = 30'	IN: CARTERS CREEK AT: IRVINGTON COUNTY: LAN. STATE: VA. SUBMITTED BY: FREDRICK F. JOHNSON SHEET 2 OF 3 DATE: JAN. 6, 2009