For Informational Purposes Only

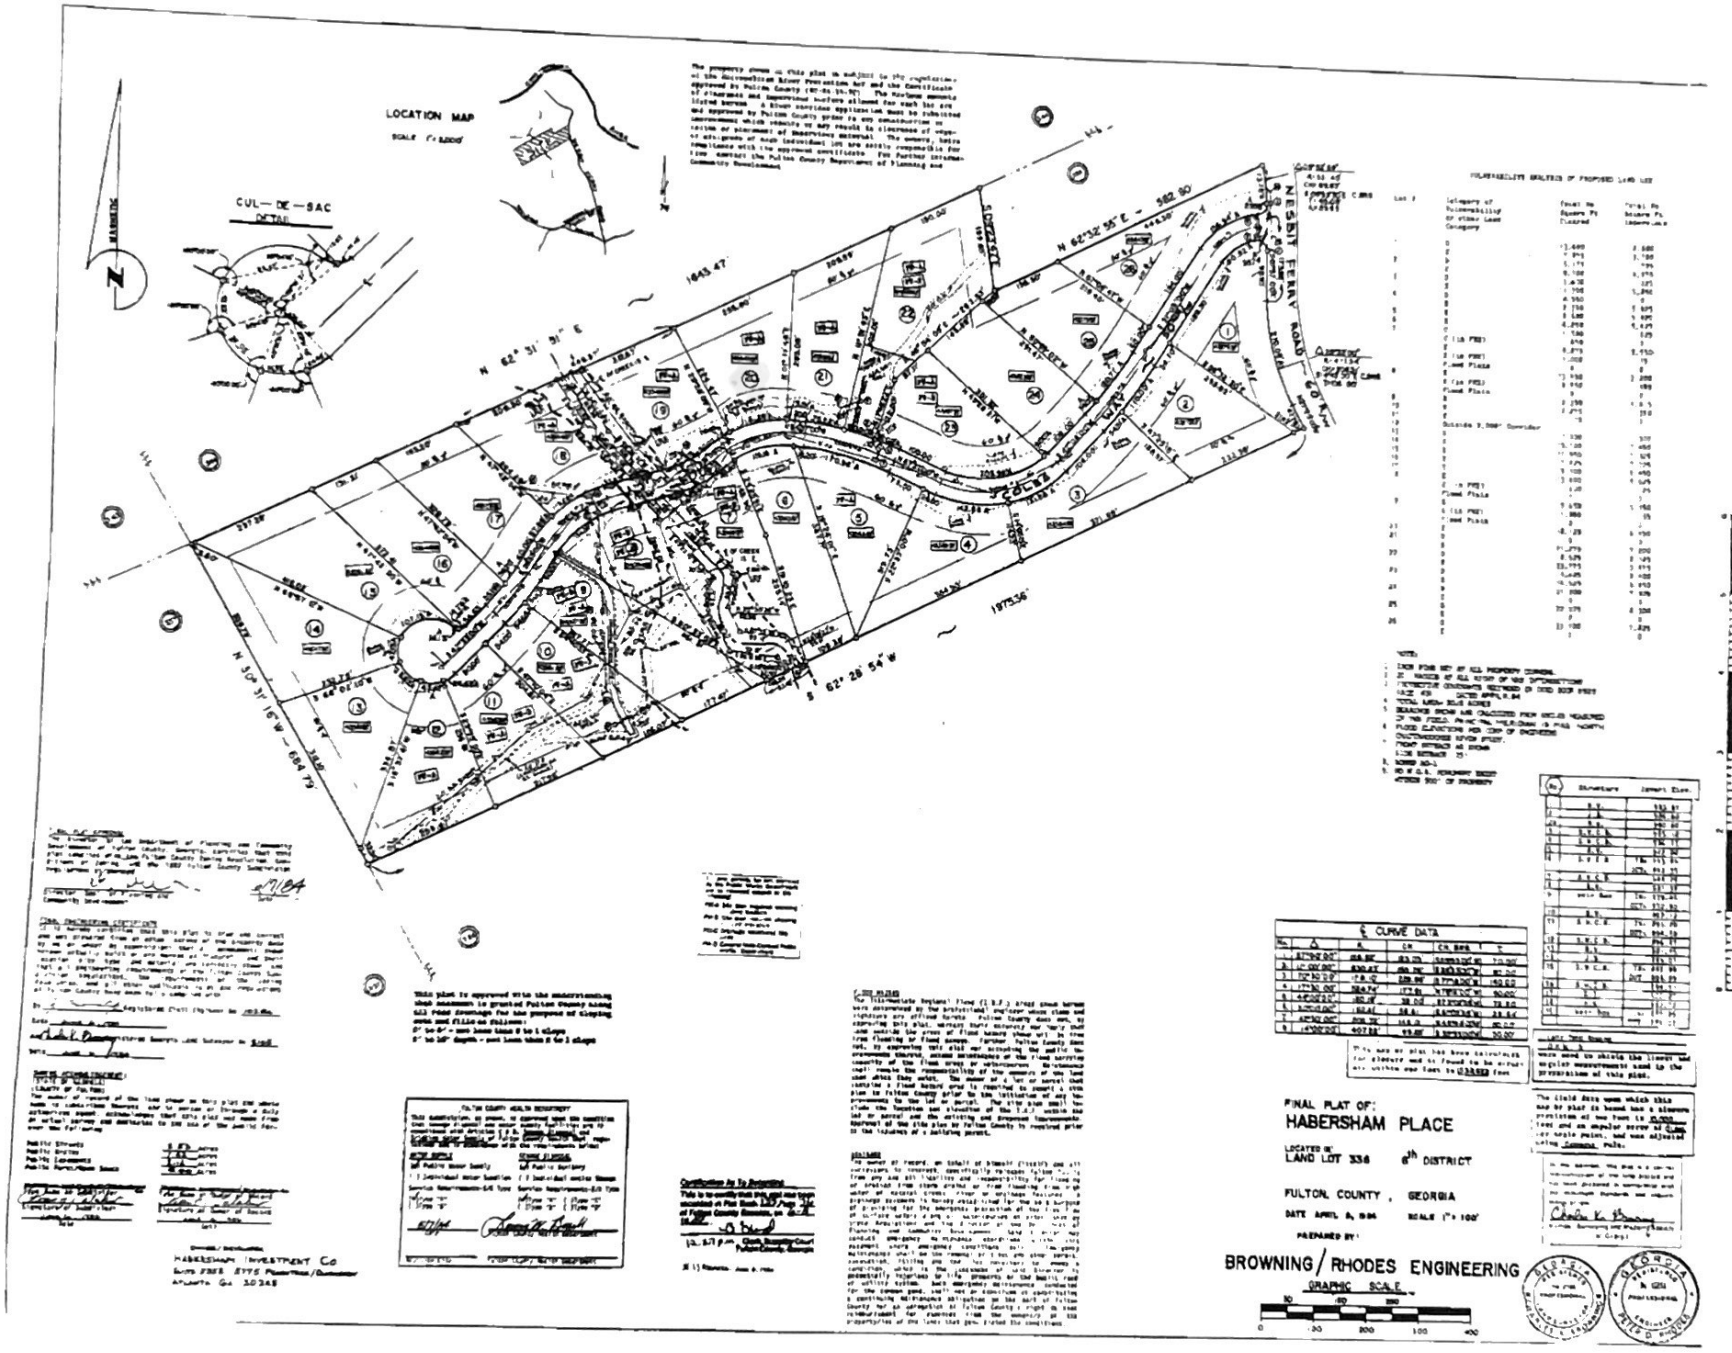
LOCATION MAP
CUL-DE-SAC DETAIL
N
NESBIT FERRY ROAD
N 62° 31' 31" E
N 62°32' 55" E
S 62° 28 54" W
N 30° 31' 18" W
FINAL PLAT OF:
HABERSHAM PLACE
LAND LOT 336
8th DISTRICT
FULTON COUNTY, GEORGIA
DATE APRIL 6, 1984
SCALE 1" = 100'
PREPARED BY:
BROWNING / RHODES ENGINEERING
GRAPHIC SCALE
HABERSHAM INVESTMENT CO
ATLANTA GA 30348
CURVE DATA
FULTON COUNTY HEALTH DEPARTMENT
PUBLISHED RECORDS CORPORATION

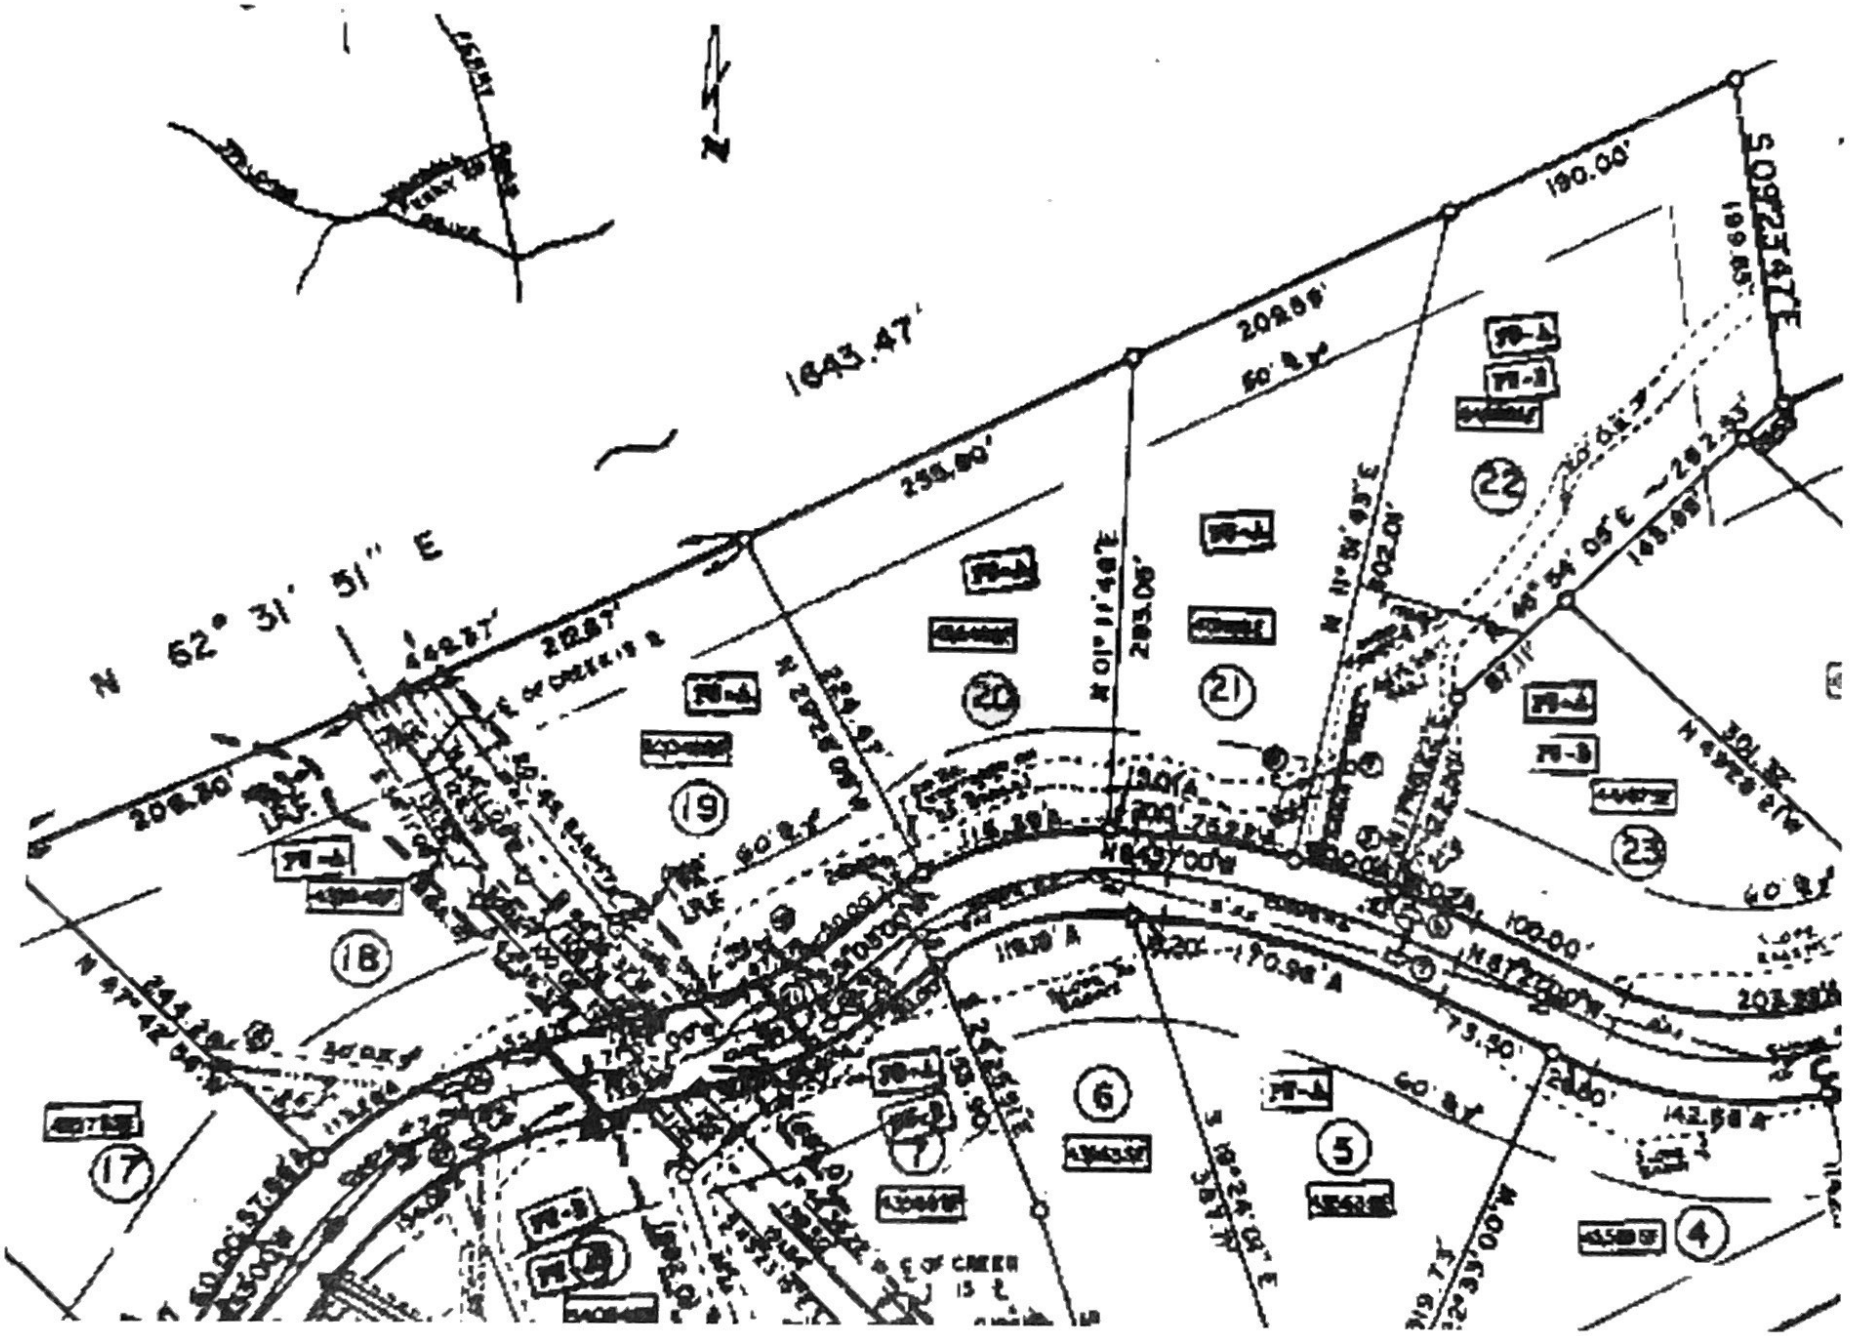
N 62° 31' 51" E
1643.47'
208.30'
442.37'
202.87'
256.80'
202.89'
190.00'
S 09°23'47" E
N 01° 11' 48" E
283.06'
N 11° 36' 43" E
N 49° 00' W
N 47° 22' 00" W
100.00'
75.50'
60' R.W.
40' R.W.
N 47° 42' 04" W
N 50° 00' 37" W
N 12° 33' 00" W
N 49° 54' 05" E
148.88'
292.33'
301.32'
N 49° 23' 21" W
17
18
19
20
21
22
23
6
7
5
4