K&E BALTIMORE 107155 ALBANENE MC 97544

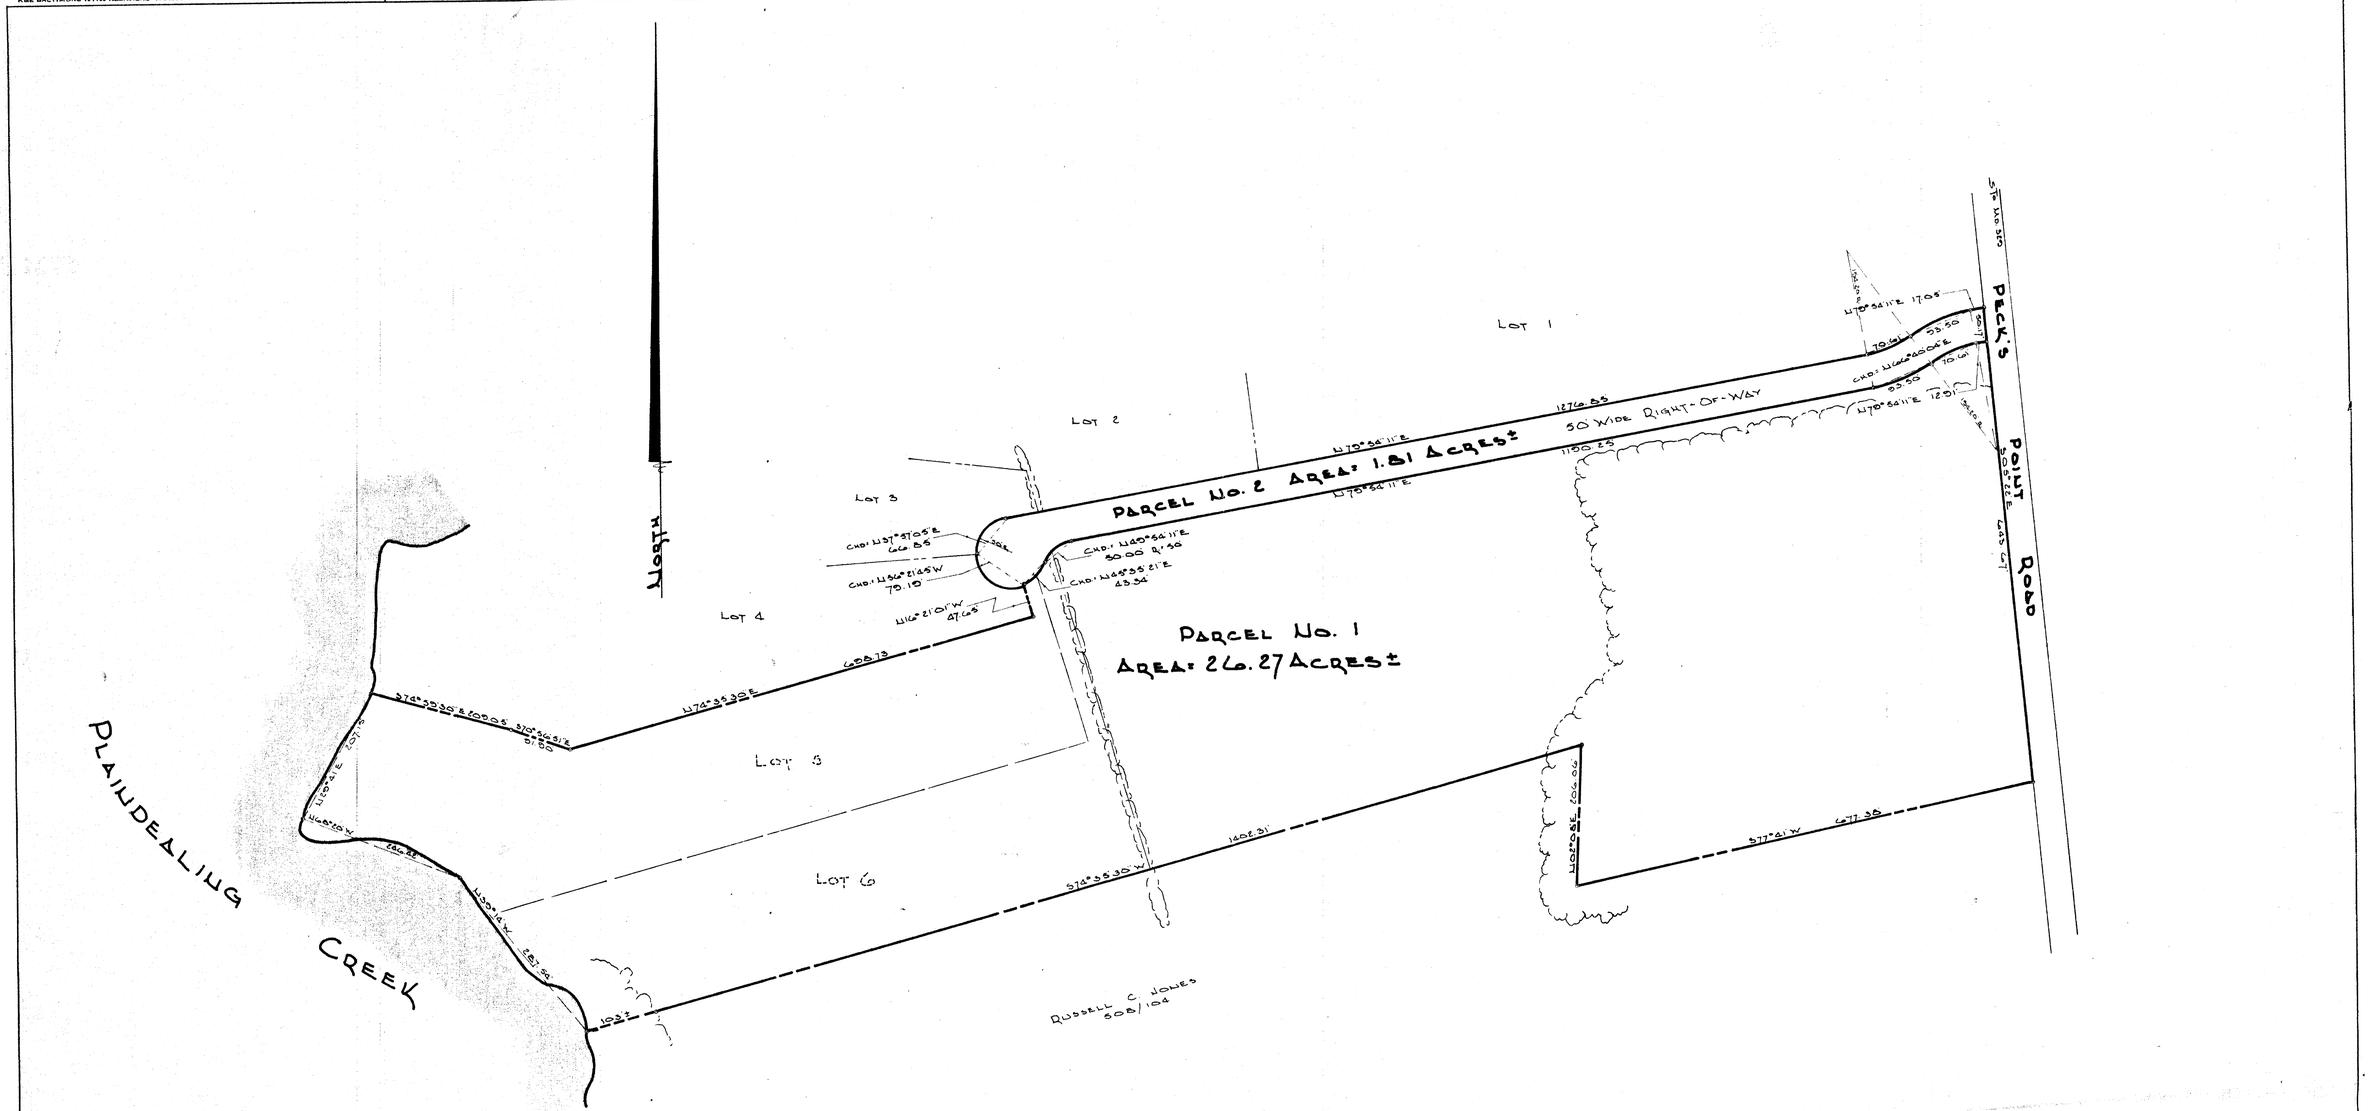

NOTE: OUTLINE OF THE TWO PARCELS SHOWN HEREON ARE TAKEN FROM PLATS ENTITLED "DEEP WATER HARBOR" PREPARED BY EASTERN SHORE SURVEYS, INC. AND RECORDED IN THE PLAT RECORDS OF TALBOT COUNTY, MD. UNDER L. 40, F. 49, AND L. 55, F. 37.

NO SURVEY PERFORMED AT THIS TIME.

DATE	REVISION

J. R. McCrone, Jr., Inc.

REGISTERED PROFESSIONAL ENGINEERS AND LAND SURVEYORS

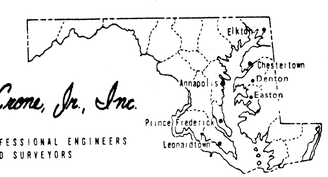

Scale 1"=100'	PLAT SHOWING THE LAND OF
Drawn By T.D. LANE	HANS ERICH SCHNADER AND ASTRID H. SCHNADER
Approved By R.A. PORTER	
Date APRIL 1982	
Job No. 01-AG-8618.0	
Folder Ref 3320	SECOND ELECTION DISTRICT TALBOT COUNTY, MARYLAND
File No 3320	

Sheet No

Seal

STATE OF MARYLAND PROFESSIONAL ENGINEER PROPERTY LINE SURVEYOR

FORM 17

TALBOT COUNTY CIRCUIT COURT (Plat Book) Plat Book JTB 57, p. 40, MSA_C2399_6240. Date available 1982. Printed 04/16/2026.