


016101

88 SEP 14 AM 9 21
REGISTER OF DEEDS
STAFFORD COUNTY

PLAN #34A-98
34A-98

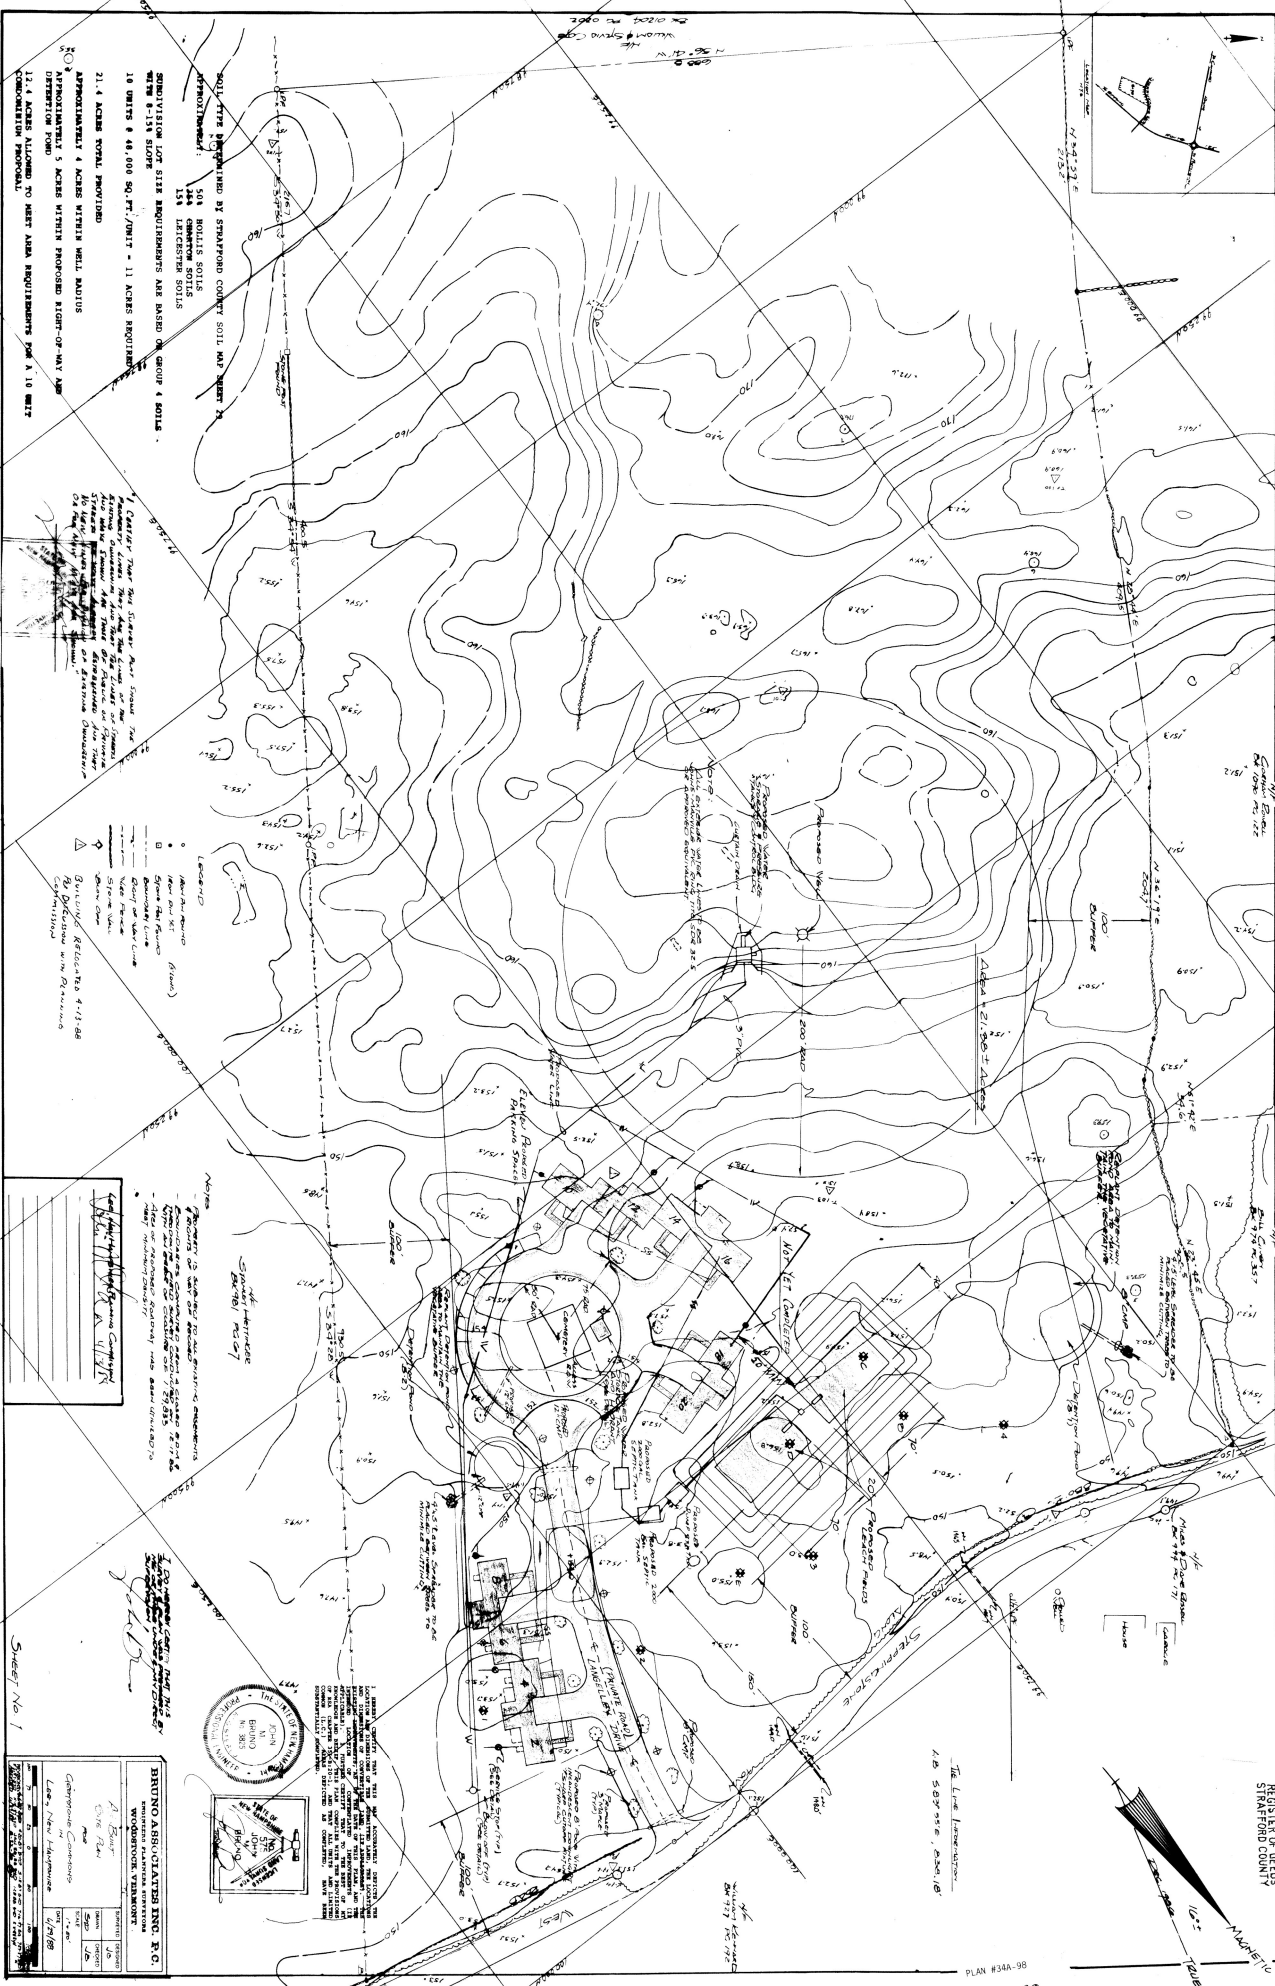

SOIL TYPE DETERMINED BY STAFFORD COUNTY SOIL MAP SHEET 2
APPROXIMATELY:
MINIMUM LOT SIZE REQUIREMENTS ARE BASED ON GROUP 4 SOILS
WITH 8-15% SLOPE

21.4 ACRES TOTAL PROVIDED
APPROXIMATELY 5 ACRES WITHIN PROPOSED RIGHT-OF-WAY AND
12.4 ACRES ALLOWED TO MEET AREA REQUIREMENTS FOR A 10 UNIT

34A-98

Sheet No. 1
