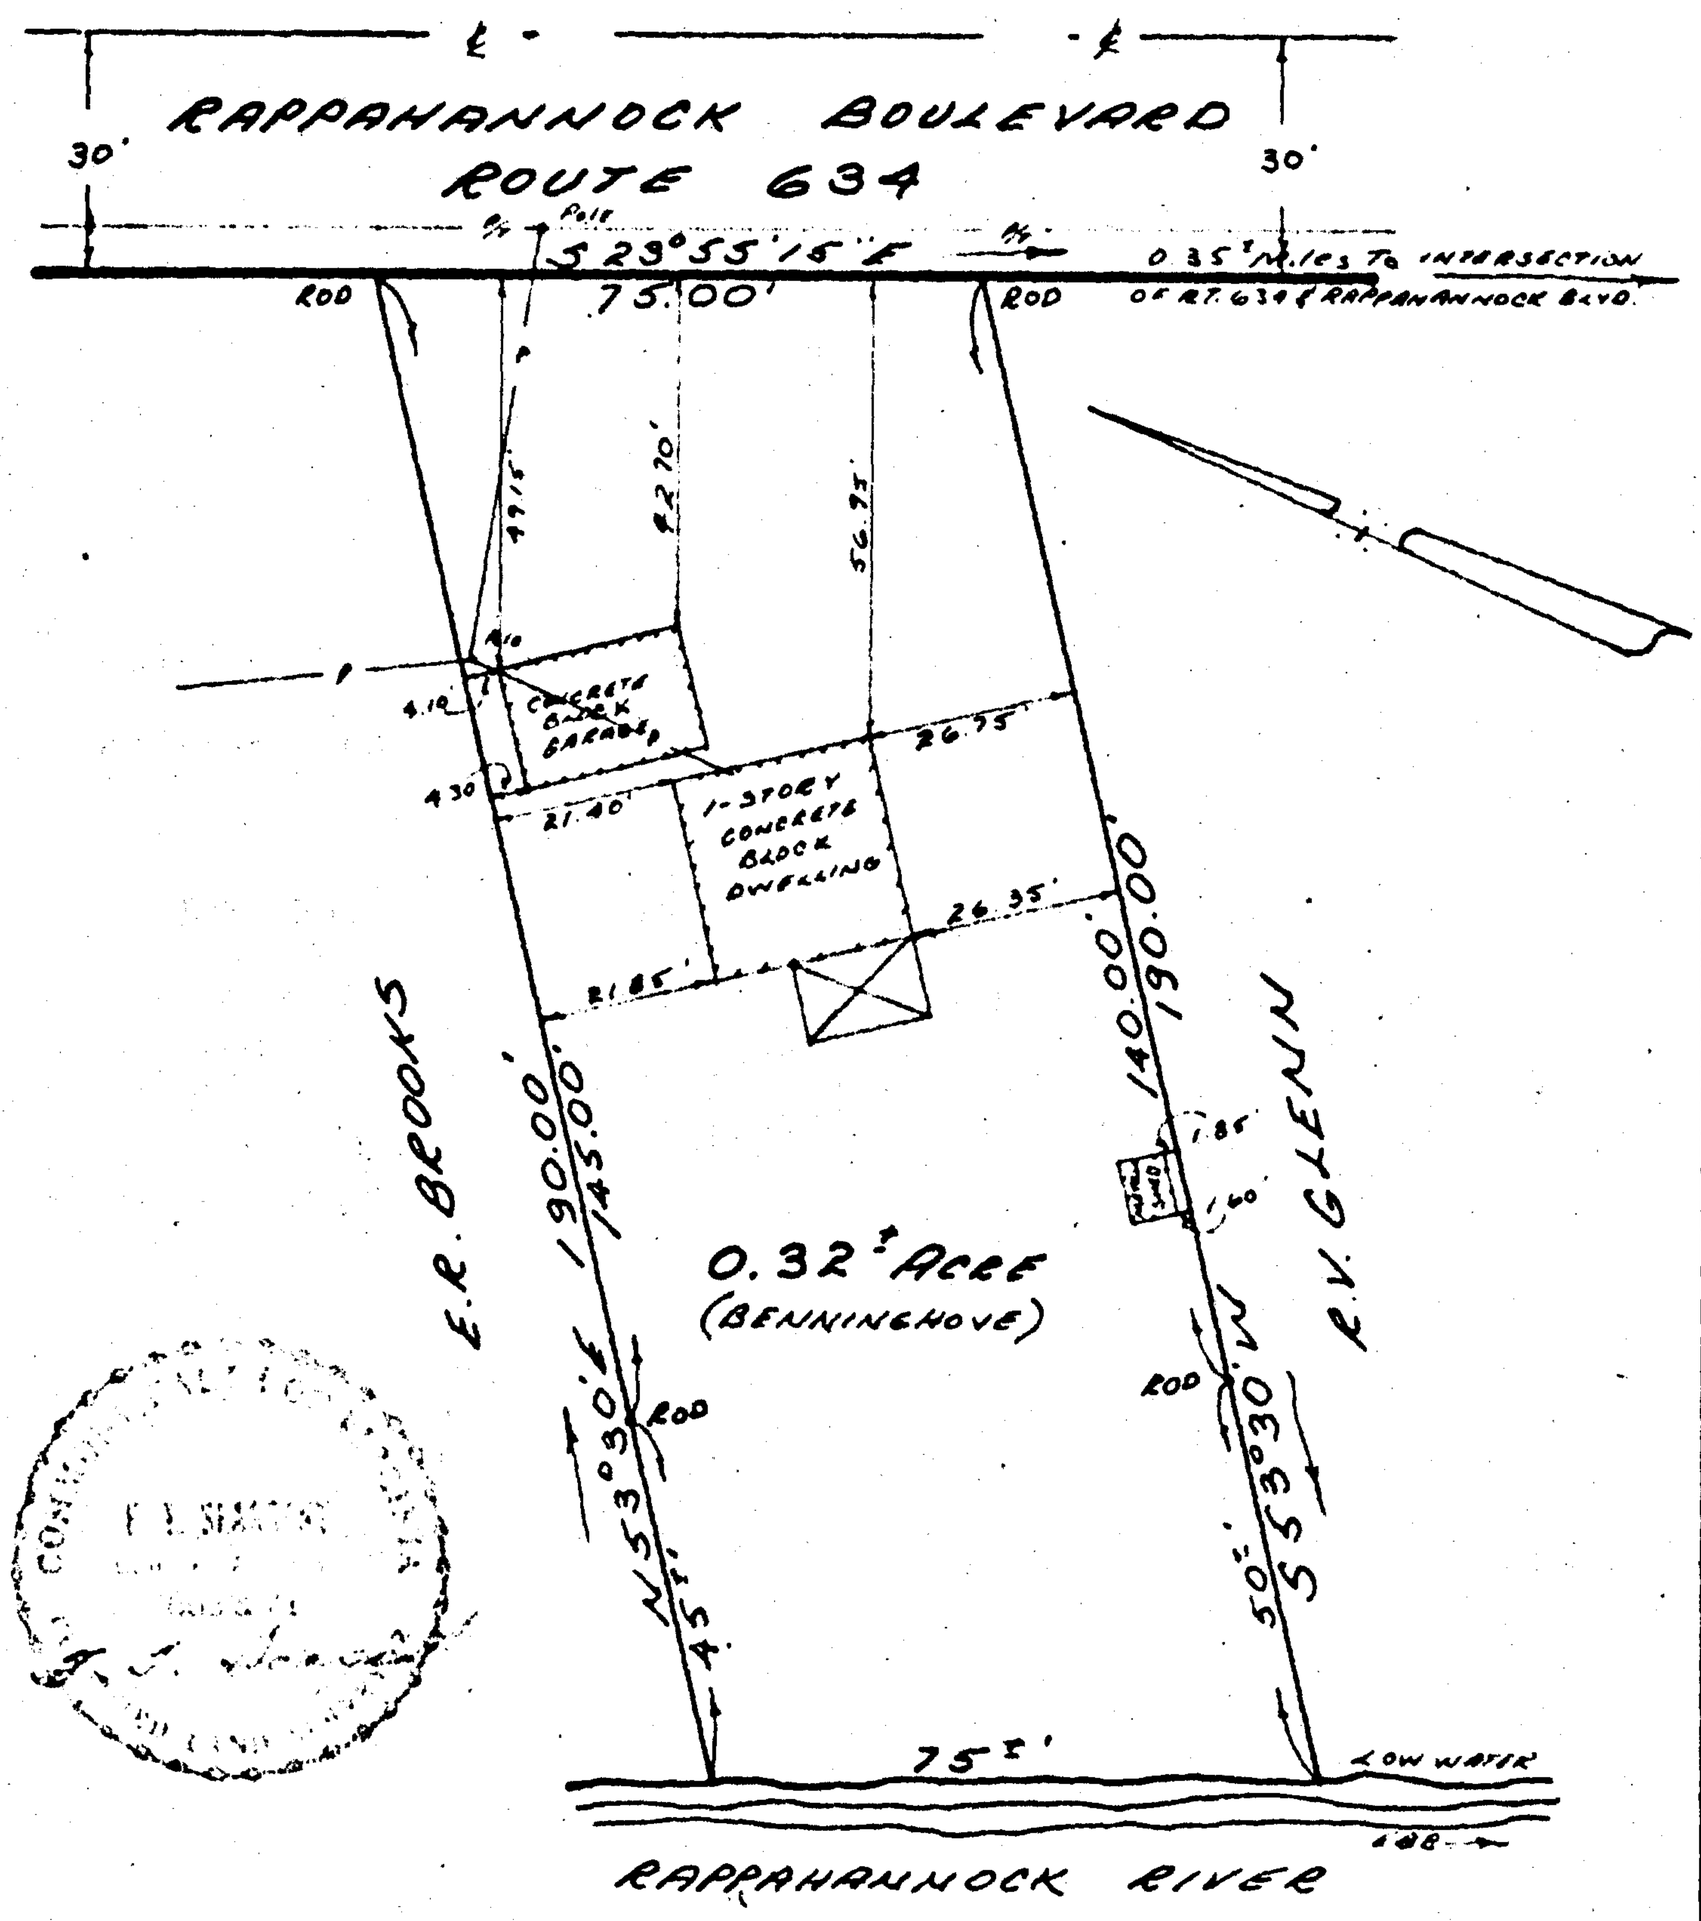

SURVEY AND MAP SHOWING IMPROVEMENTS THEREON OF 0.32± ACRE ON ROUTE 634 NEAR NAYLORS BEACH IN RICHMOND COUNTY, VIRGINIA.

MAY 23, 1972 SCALE: 1" = 30'

F.T. SEARGENT C.L.S.
TAPPAHANNOCK VIRGINIA T-531

VIRGINIA: In the office of the Clerk of the Circuit Court for the County of Richmond the 26th. day of May 1972, this Deed and Plat was presented and with Certificate annexed admitted to record at 4 o'clock P. M. $27.00 State Tax, $9.00 Co. Tax & $18.00 (Sec. 58-54.1) Tax Paid.

Teste: Wendle Robertson Clerk

By Gertrude S. Delano, D.C.