
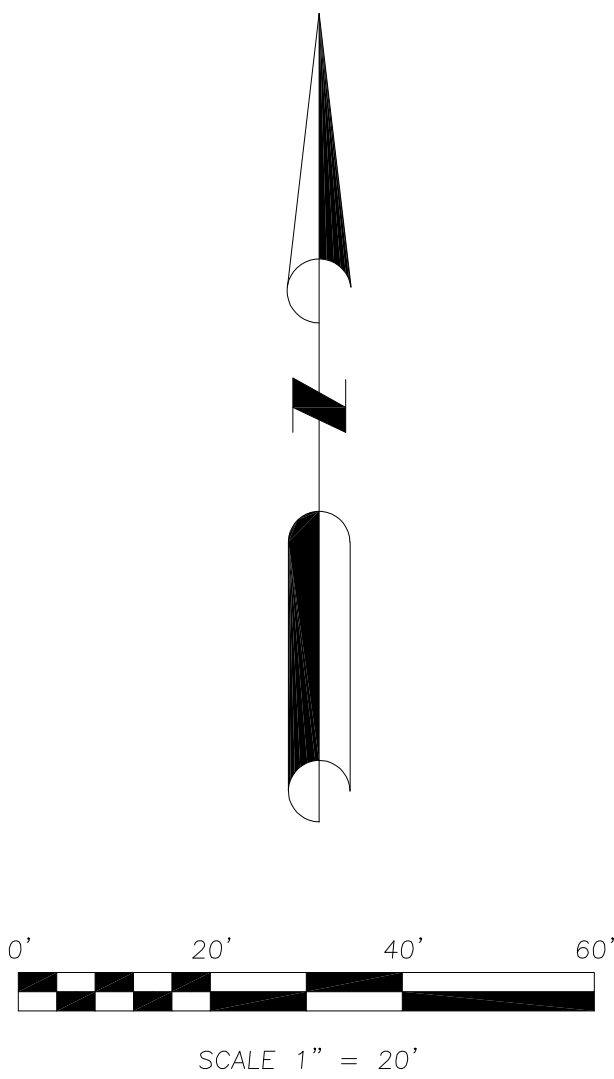


EXHIBIT

LOTS 8-A & 8-D, ROYAL ALPINE SUBDIVISION
TOWN OF FRISCO, SUMMIT COUNTY, COLORADO

CURVE	RADIUS	ARC LENGTH	CHORD LENGTH	CHORD BEARING	DELTA ANGLE
C1	86.47'	43.60'	43.14'	N14°26'33"W	28°53'23"
C2	241.57'	23.37'	23.36'	N75°13'42"E	5°32'30"
C3	241.57'	4.66'	4.66'	N71°54'16"E	1°06'22"
C4	341.37'	56.47'	56.40'	N76°05'24"E	9°28'39"
C5	341.37'	79.59'	79.41'	N87°30'28"E	13°21'28"
C6	296.58'	5.23'	5.23'	S86°19'05"E	1°00'35"
C7	296.58'	112.98'	112.29'	N82°15'51"E	21°49'33"

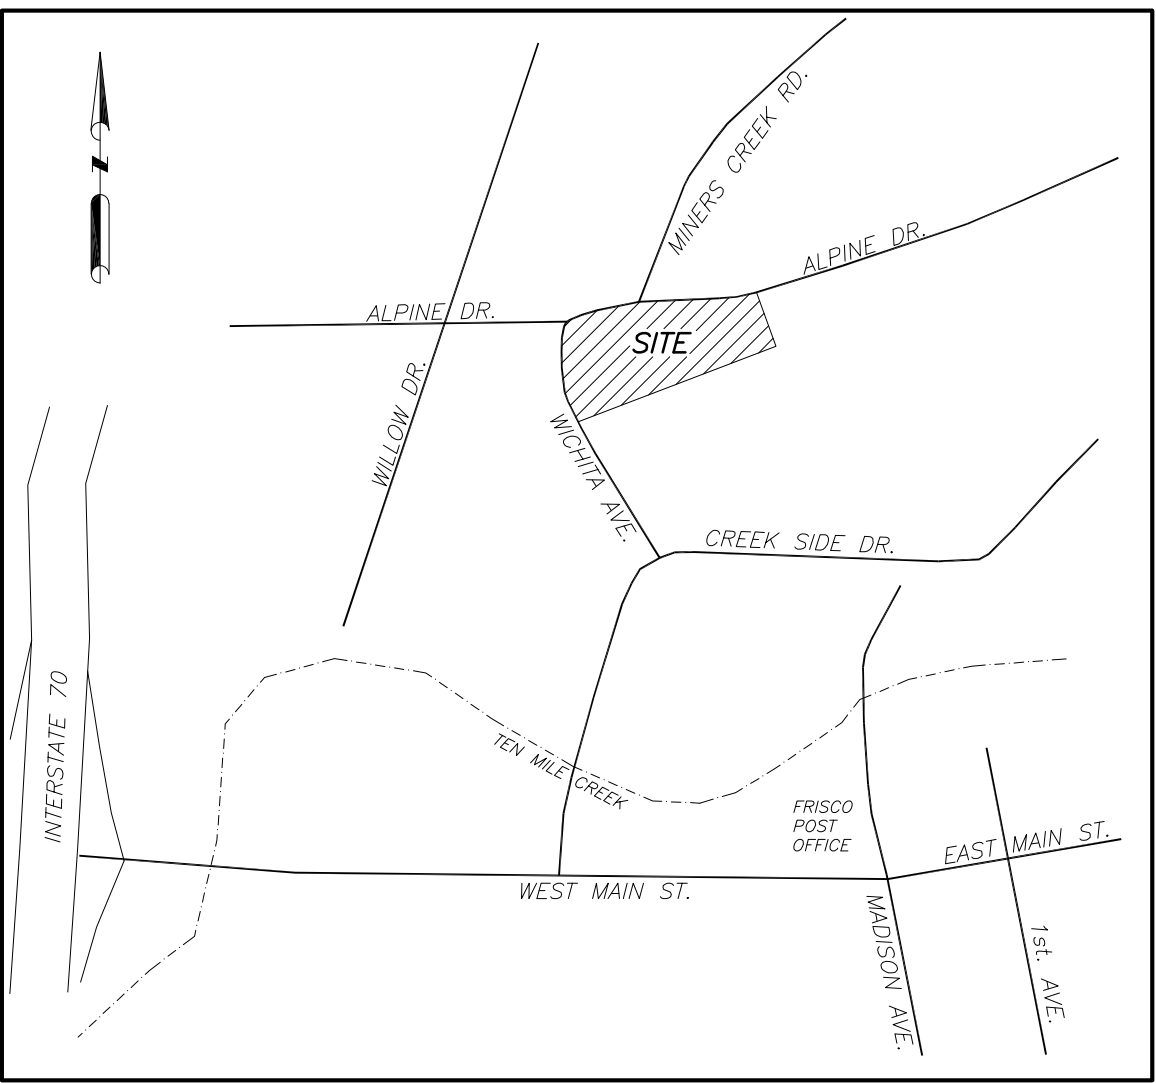

NOTICE: According to Colorado law you must commence any legal action based upon any defect in this survey within three years after you first discover such defect. In no event, may any action based upon any defect in this survey be commenced more than ten years from the date of the certification shown herein.

SUMMIT

LAND SURVEYING, INC.

P.O. BOX 2336
BRECKENRIDGE, CO 80424
970-513-0156

EXHIBIT

SCALE:	1" = 20'	DATE:	10/04/16	JOB NO.	151333
DRAWN BY:	MJW	CHECKED BY:	MJW	DRAWING NO.	151333 RESUB LOTS 8A & 8D