


LOT LOCATION SURVEY GROVER HASTINGS & JANE Q. HASTINGS

TOWN OF KILMARNOCK
LANCASTER COUNTY, VIRGINIA

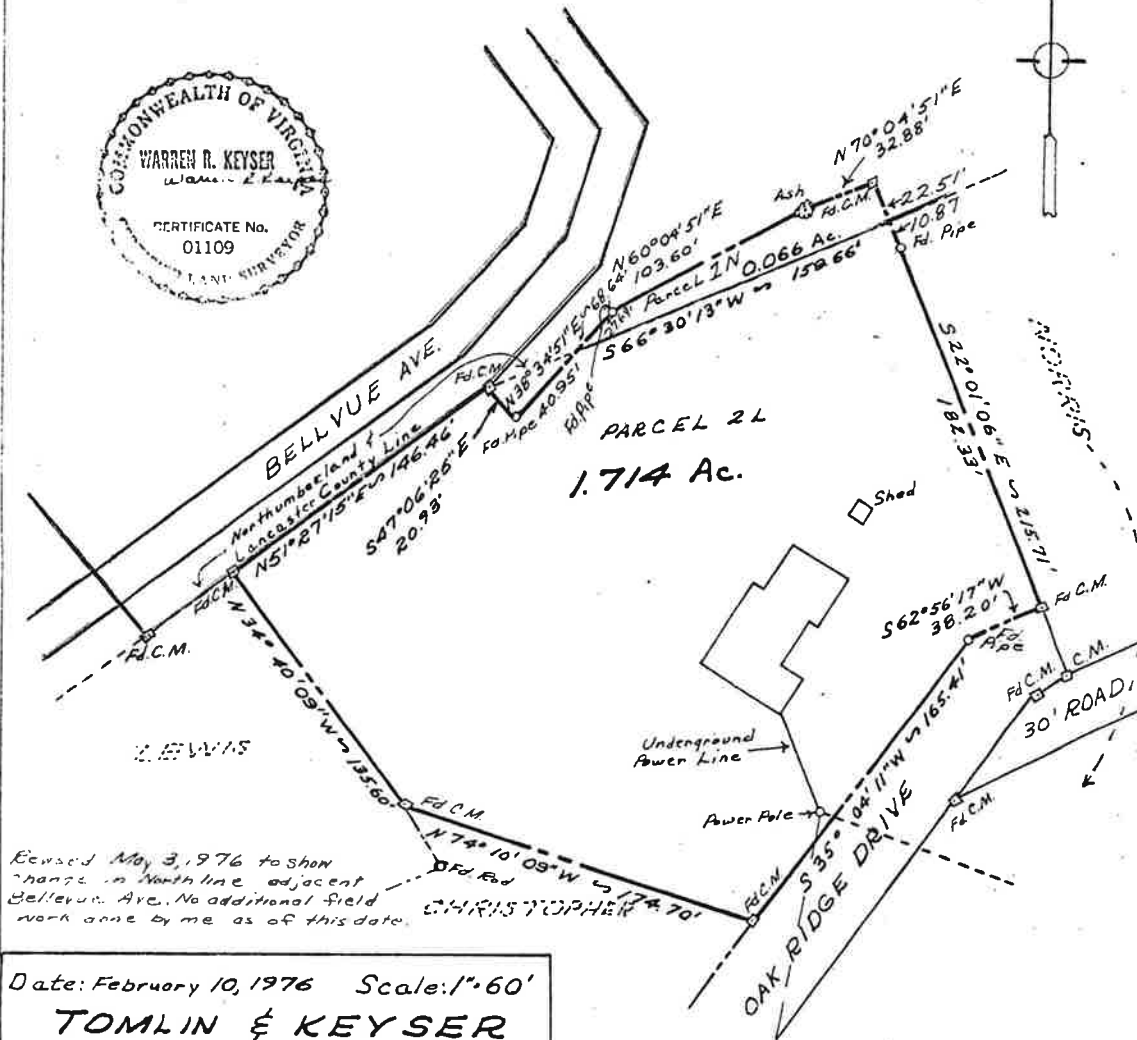

Revised May 3, 1976 to show
change in North line adjacent
Bellvue Ave. No additional field
work done by me as of this date.

Date: February 10, 1976 Scale: 1" = 60'

TOMLIN & KEYSER
WICOMICO CHURCH, VA.

Drawn by: J.W.H. Job No. LS 947
Checked by: W.E. F.B. 238 P.45
Sect. No. 234-3-75-A H.C.

GREEN-NORTHUMBERLAND
COUNTY
REST IN LANCASTER COUNTY

Virginia, to-wit:

In the Clerk's Office of the Circuit Court of Lancaster
County, the 3rd day of June 1976
the foregoing writing was presented and with \$ 97.50
in State Tax \$ 32.50 County Tax, and with plat
attached, was admitted to record at 1:30 o'clock P. M.
and with \$ 65.00 tax under Section 58.54B all
aforesaid taxes having been paid.

Teste:

Robert N. Lewis, Clerk-Dep. Clerk.