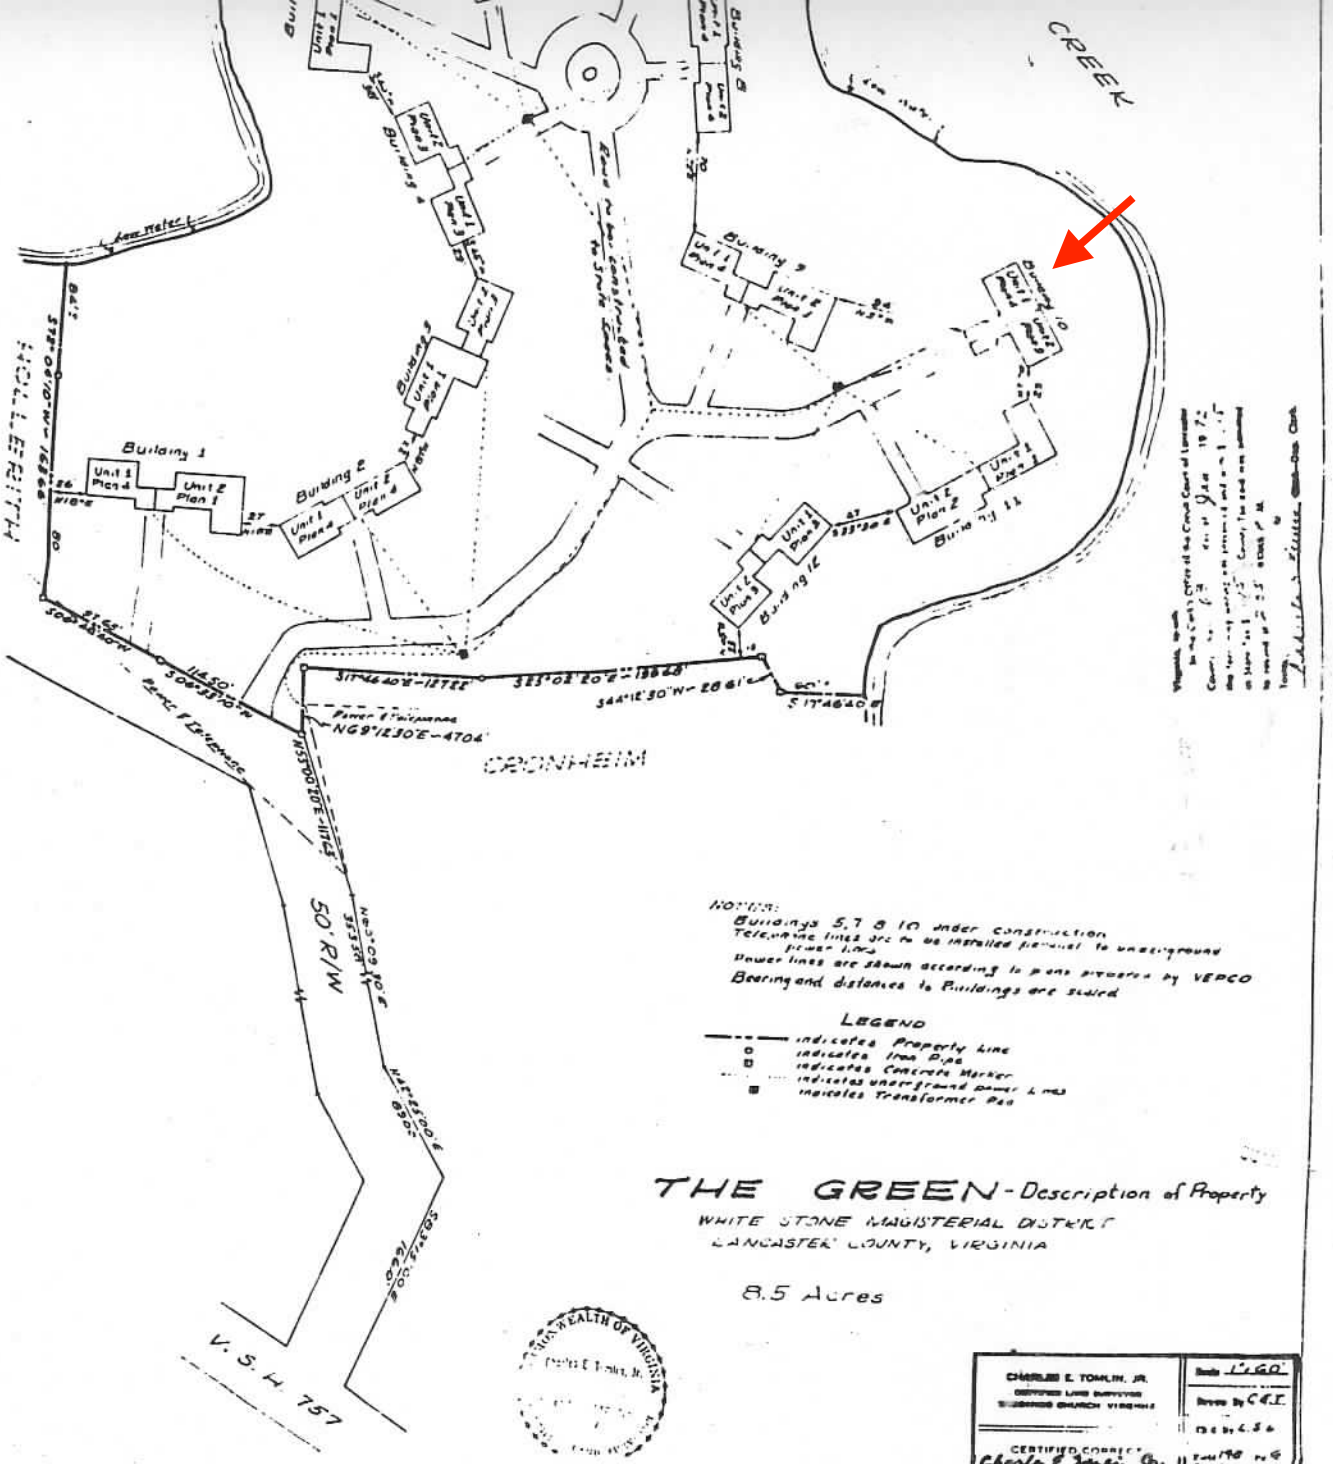


NOTES:
Buildings 5, 7 & 10 under construction
Telephone lines are to be installed parallel to underground power lines
Power lines are shown according to plans supplied by VEPCO
Bearing and distances to Buildings are scaled

LEGEND
- indicates Property Line
- indicates Iron Pipe
- indicates Concrete Marker
- indicates underground power Lines
- indicates Transformer Pad

THE GREEN - Description of Property

WHITE STONE MAGISTERIAL DISTRICT
LANCASTER COUNTY, VIRGINIA

8.5 Acres

COMMONWEALTH OF VIRGINIA

CHARLES E. TOMLIN, JR.
CERTIFIED LAND SURVEYOR
WARSAW CHURCH VIRGINIA

Scale 1"=60'
Drawn by C.E.T.
Chkd by C.E.T.
Revised
Plat

CERTIFIED CORRECT
Charles E. Tomlin, Jr.
CERTIFIED LAND SURVEYOR
December 8, 1971

Job LS 19-10

Book 167 Page 677

THE GREEN, INC.

WHITE STONE MAGISTERIAL DISTRICT

LANCASTER COUNTY, VIRGINIA