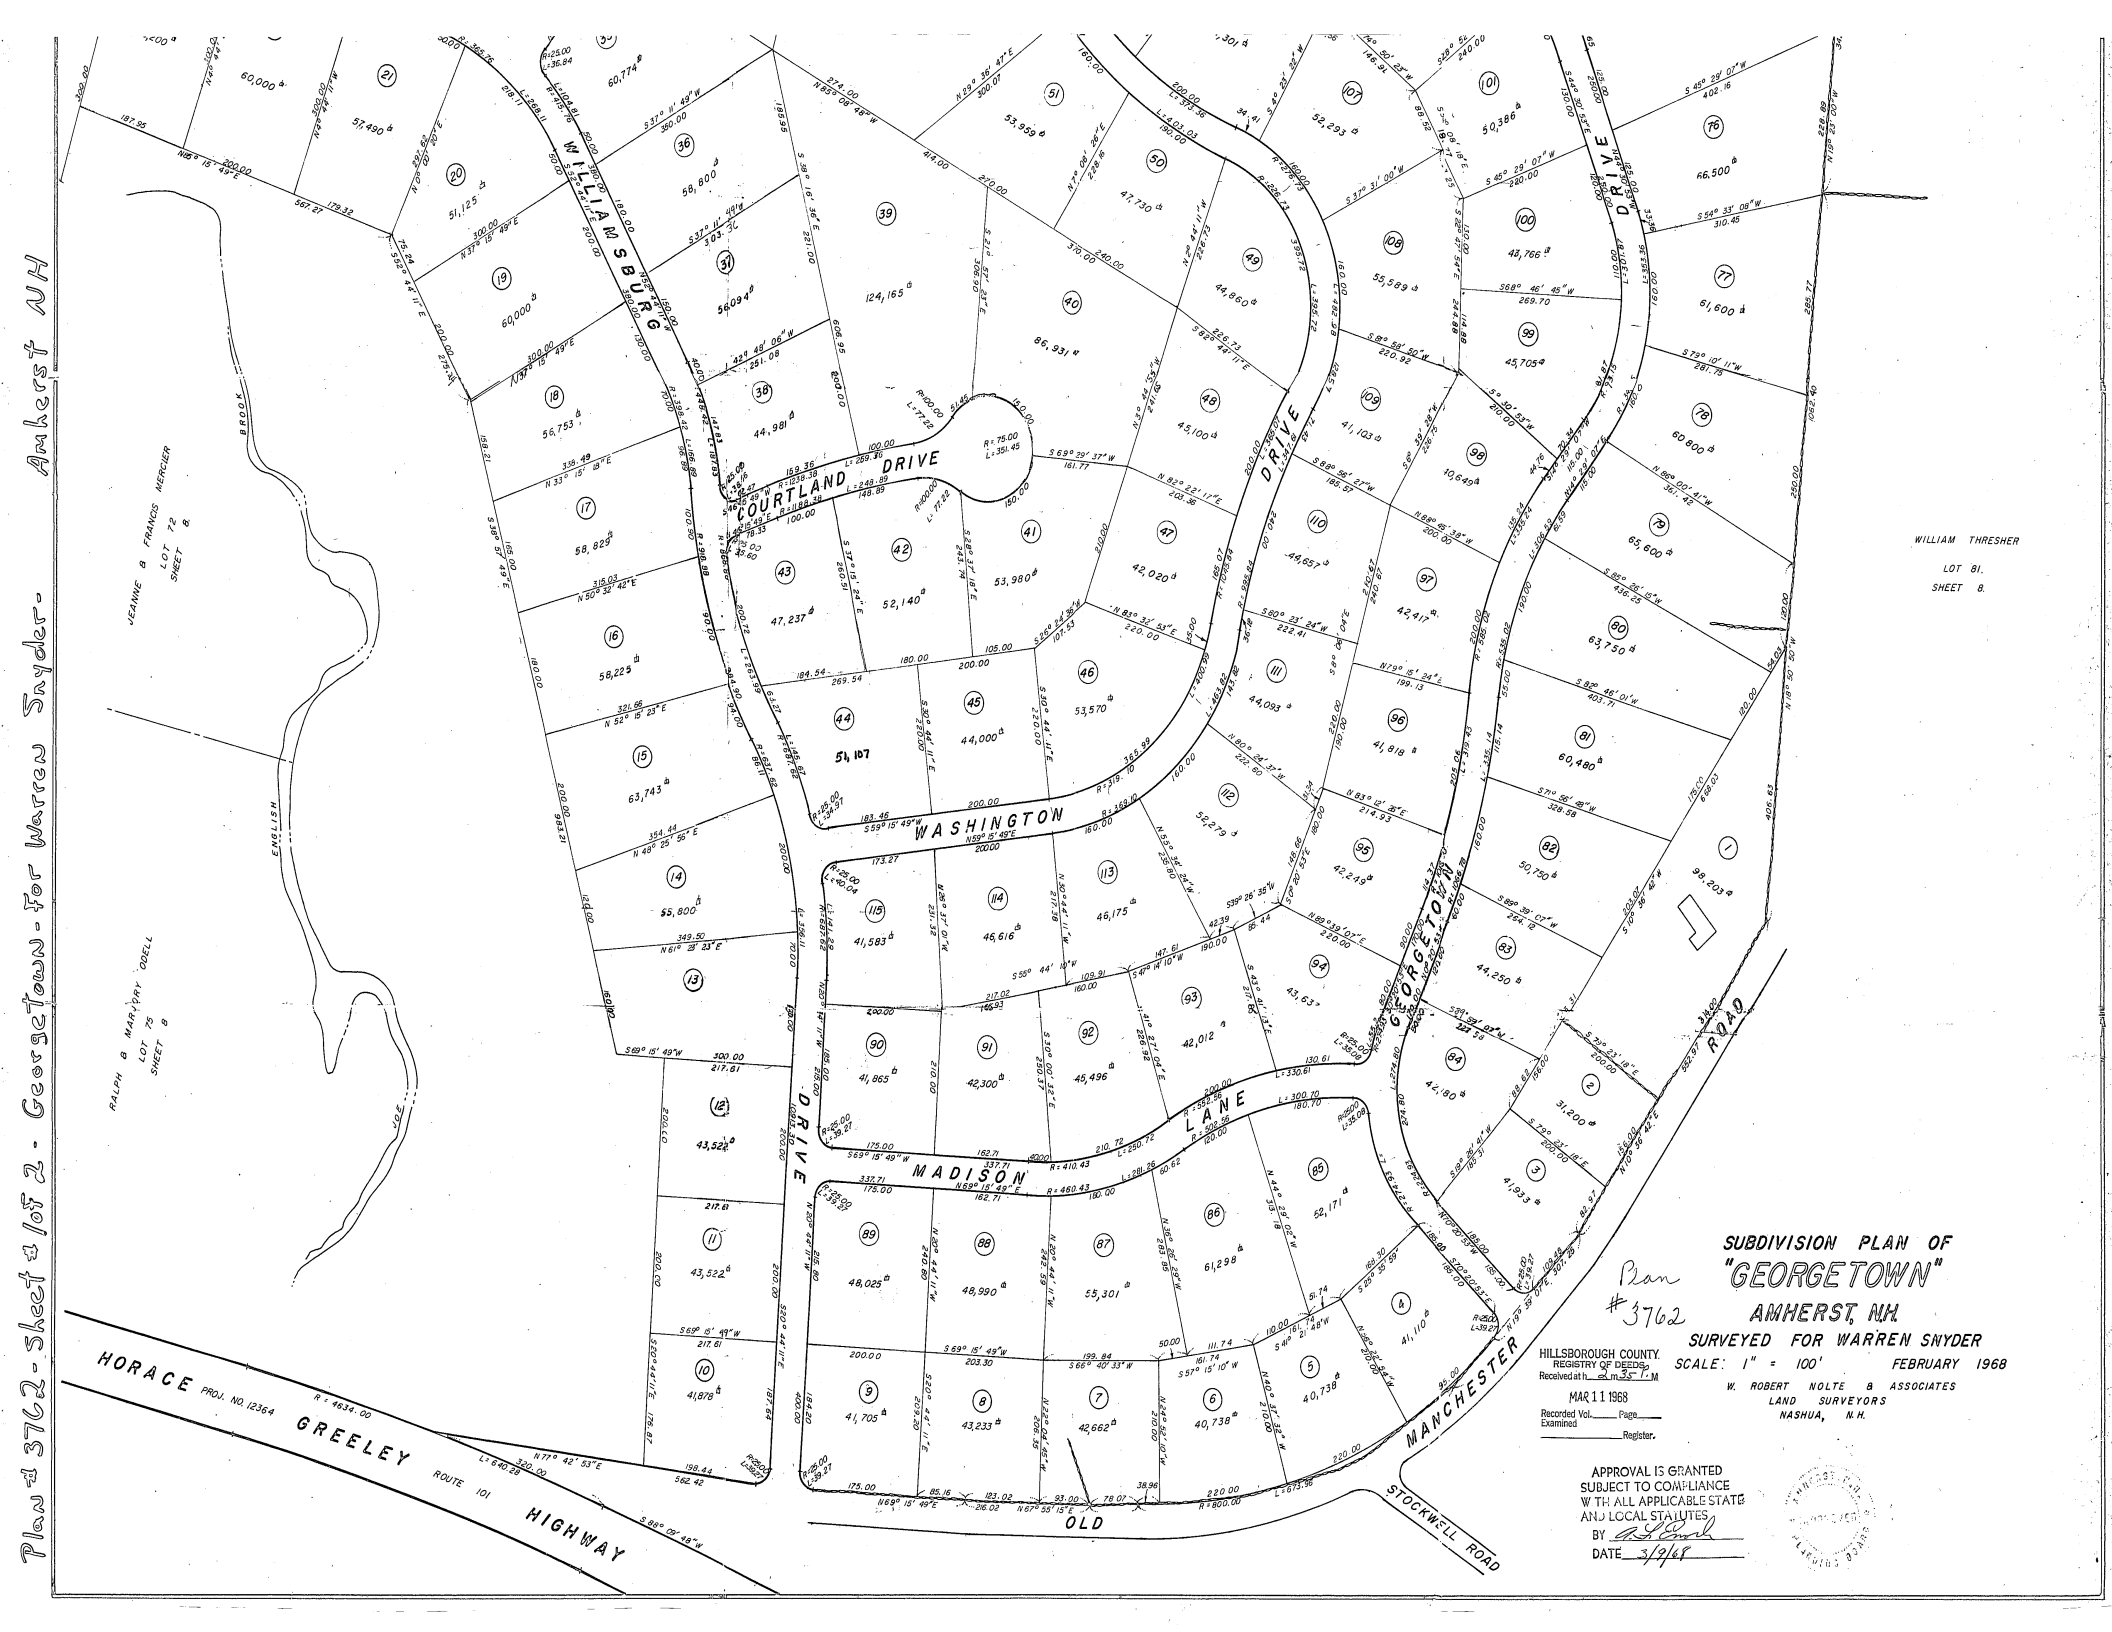

Plan #3762 - Sheet 1 of 2 - Georgetown - for Warren Snyder - Amherst NH
SUBDIVISION PLAN OF
Plan #3762
"GEORGETOWN"
AMHERST, N.H.
SURVEYED FOR WARREN SNYDER
SCALE: 1" = 100'
FEBRUARY 1968
W. ROBERT NOLTE & ASSOCIATES
LAND SURVEYORS
NASHUA, N.H.
HILLSBOROUGH COUNTY
REGISTRY OF DEEDS
Received at h. 2 m. 35 P. M.
MAR 11 1968
Recorded Vol. Page
Examined
Register.
APPROVAL IS GRANTED
SUBJECT TO COMPLIANCE
WITH ALL APPLICABLE STATE
AND LOCAL STATUTES
BY
DATE 3/7/68
WILLIAMSBURG DRIVE
COURTLAND DRIVE
WASHINGTON DRIVE
GEORGETOWN DRIVE
MADISON LANE
MANCHESTER ROAD
OLD STOCKWELL ROAD
HORACE GREELEY HIGHWAY
ROUTE 101
PROJ. NO. 12364
BROOK
ENGLISH
BOG
JEANNE & FRANCIS MERCIER
LOT 72
SHEET 8
RALPH & MARJORY ODELL
LOT 75
SHEET 8
WILLIAM THRESHER
LOT 81.
SHEET 8.


Plan # 3762 - Sheet # 2 of 2 - Georgetown - for Warren Snyder - Amherst NH
MALCOLM CLARK
LOT 94.
SHEET 8.
ARLENE SMITH
JEANNE CAMPBELL
JUSTIN PESTANA
LOT 92.
SHEET 8.
HONEY BROOK LANE
WILLIAMSBURG DRIVE
COURTLAND DRIVE
TEMPORARY CIRCLE
JEANNE & FRANCIS MERCER
LOT 72
SHEET 8
WILLIAM THRESHER
LOT 81.
SHEET 8.
BROOK